

SH-33 MULTI-MODAL PATHWAY
PROJECT #A023(894) KEY NO. 23894
TETON COUNTY, IDAHO
FINAL CONSTRUCTION DRAWINGS

September 26, 2024



HARMONY

DESIGN & ENGINEERING

18 N MAIN STE 305 • DRIGGS ID 83422
208.354.1331 • www.harmonydesigninc.com

0 1 2

DRAWING IS TO SCALE IF
NOT INDICATED OTHERWISE
1" = FULL SCALE
1/2" = HALF SCALE

PROJ: #A023(894)

FILE : 23108_OVR.dwg

HDE #: 23108


CIVIL ENGINEER / SURVEYOR
HARMONY DESIGN & ENGINEERING
18 N MAIN STE 305
DRIGGS, ID 83422
208-354-1331

CLIENT
CITY OF DRIGGS
60 S MAIN ST.
DRIGGS, ID 83422
208-354-2362

TETON COUNTY IDAHO
150 COURTHOUSE DRIVE
DRIGGS, ID 83422
208-776-8222

CALL BEFORE YOU DIG
ONE CALL CENTER OF IDAHO
1-800-342-1585

CALL 2-BUSINESS DAYS IN ADVANCE
BEFORE YOU DIG, GRADE, OR EXCAVATE
FOR THE MARKING OF UNDERGROUND
MEMBER UTILITIES.

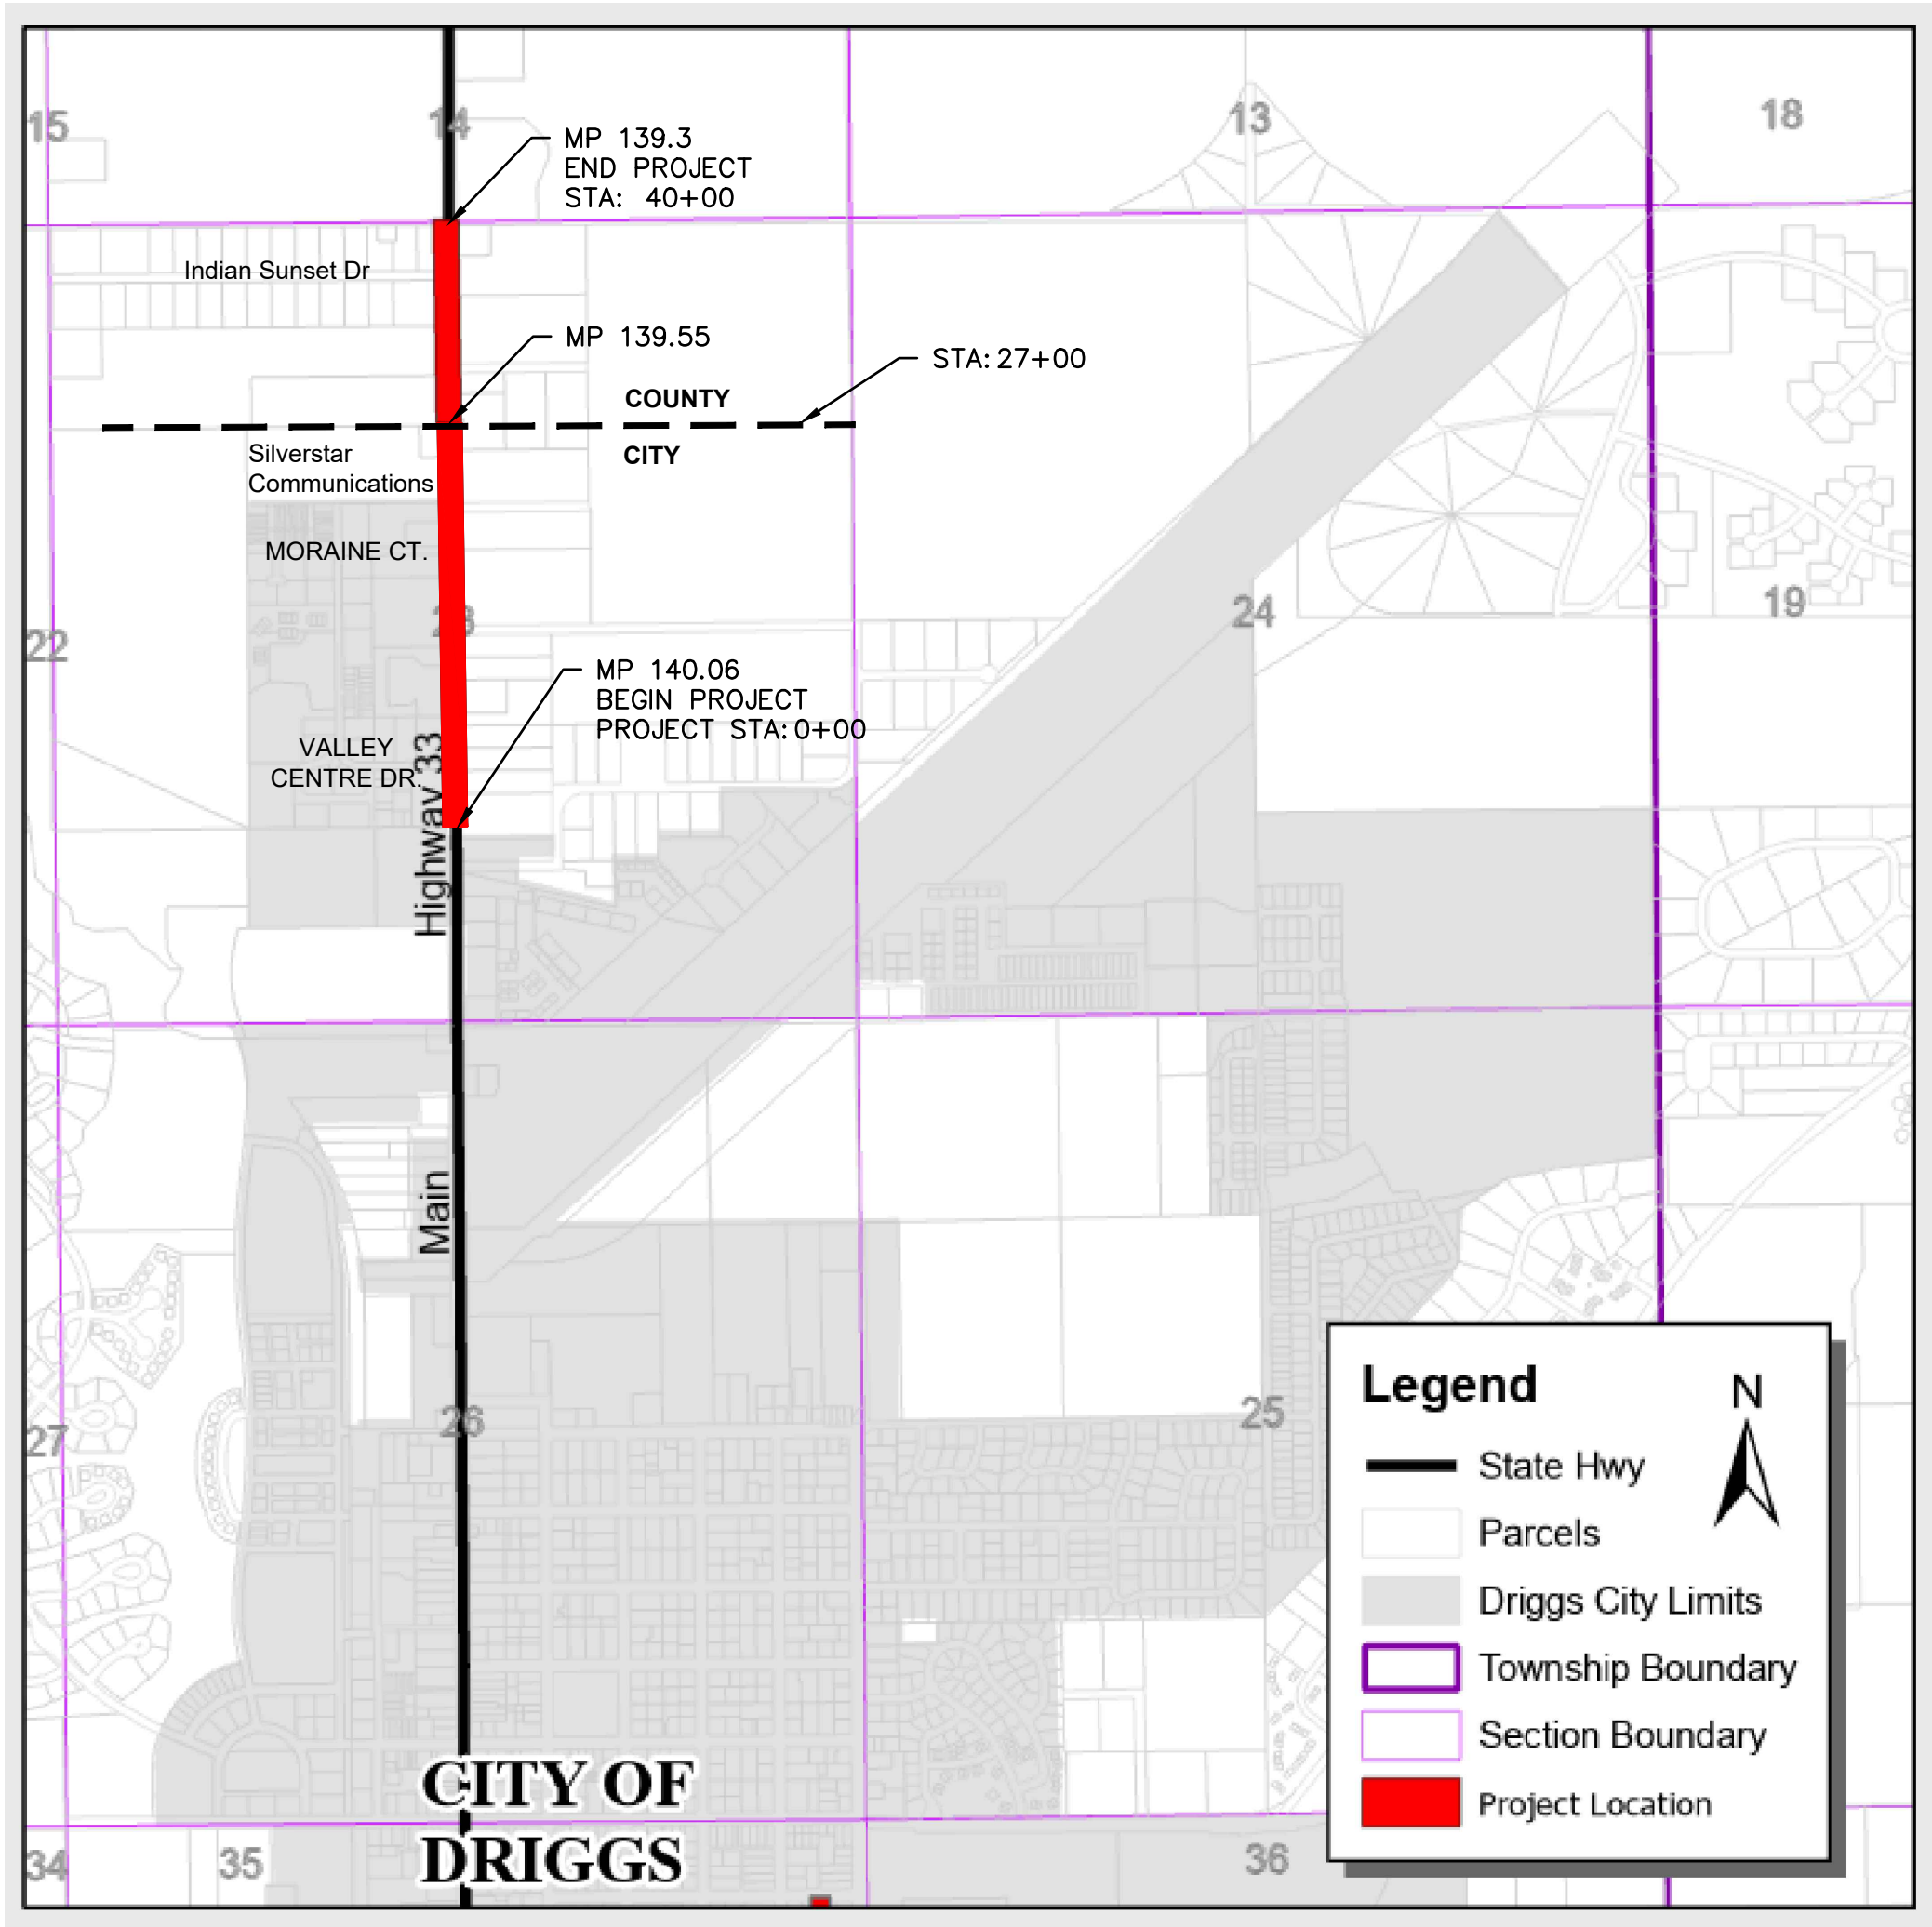

VICINITY MAP
NOT TO SCALE

SHEET INDEX

C0.0	COVER SHEET
C1.1	CITY OVERALL PATHWAY PLAN
C1.2	COUNTY PATHWAY OVERALL PLAN
C2.1	CITY EROSION CONTROL PLAN
C2.2	COUNTY PATHWAY EROSION CONTROL PLAN
C3.1	CITY PATHWAY PLAN AND PROFILE STATION 0+00 TO 5+50
C3.2	CITY PATHWAY PLAN AND PROFILE STATION 5+50 TO 11+00
C3.3	CITY PATHWAY PLAN AND PROFILE STATION 11+00 TO 16+50
C3.4	CITY PATHWAY PLAN AND PROFILE STATION 16+50 TO 22+00
C3.5	CITY PATHWAY PLAN AND PROFILE STATION 22+00 TO 27+00
C3.6	COUNTY PATHWAY PLAN AND PROFILE STATION 27+00 TO 31+50
C3.7	COUNTY PATHWAY PLAN AND PROFILE STATION 31+50 TO 36+00
C3.8	COUNTY PATHWAY PLAN AND PROFILE STATION 36+00 TO END
C4.1	CITY PATHWAY CROSS-SECTIONS STATION START TO 5+50
C4.2	CITY PATHWAY CROSS-SECTIONS STATION 5+75 TO 10+75
C4.3	CITY PATHWAY CROSS-SECTIONS STATION 11+00 TO 16+00
C4.4	CITY PATHWAY CROSS-SECTIONS STATION 16+25 TO 21+25
C4.5	CITY PATHWAY CROSS-SECTIONS STATION 21+50 TO 26+75
C4.6	COUNTY PATHWAY CROSS-SECTIONS STATION 27+00 TO 31+25
C4.7	COUNTY PATHWAY CROSS-SECTIONS STATION 31+50 TO 35+75
C4.8	COUNTY PATHWAY CROSS-SECTIONS STATION 36+00 TO 39+75
C5.1	CITY PATHWAY TRAFFIC CONTROL PLAN
C5.2	COUNTY PATHWAY TRAFFIC CONTROL PLAN
C5.3	COUNTY PATHWAY TRAFFIC CONTROL PLAN
C6.1	CITY CULVERT EXTENSION PLAN AND PROFILE
C6.2	COUNTY CULVERT EXTENSION PLAN AND PROFILE
C6.3	COUNTY CULVERT EXTENSION DETAILS
C7.1	CITY PATHWAY SIGNAGE AND STRIPING
C7.2	CITY PATHWAY SIGNAGE AND STRIPING
C7.3	COUNTY PATHWAY SIGNAGE AND STRIPING PLAN
C8.1	STANDARD CROSS-SECTIONS
C8.2	STANDARD DETAILS AND NOTES
C8.3	STANDARD DETAILS
C8.4	STANDARD DETAILS

DATE: 9/26/2024

REVISIONS:

COUNTY CULVERT EXTENSION
STRUCTURES MODIFIED


09/26/2024

PROJECT NAME

SH-33 MULTI-MODAL PATHWAY
TETON COUNTY, IDAHO

COVER SHEET

SHEET #
C0.0

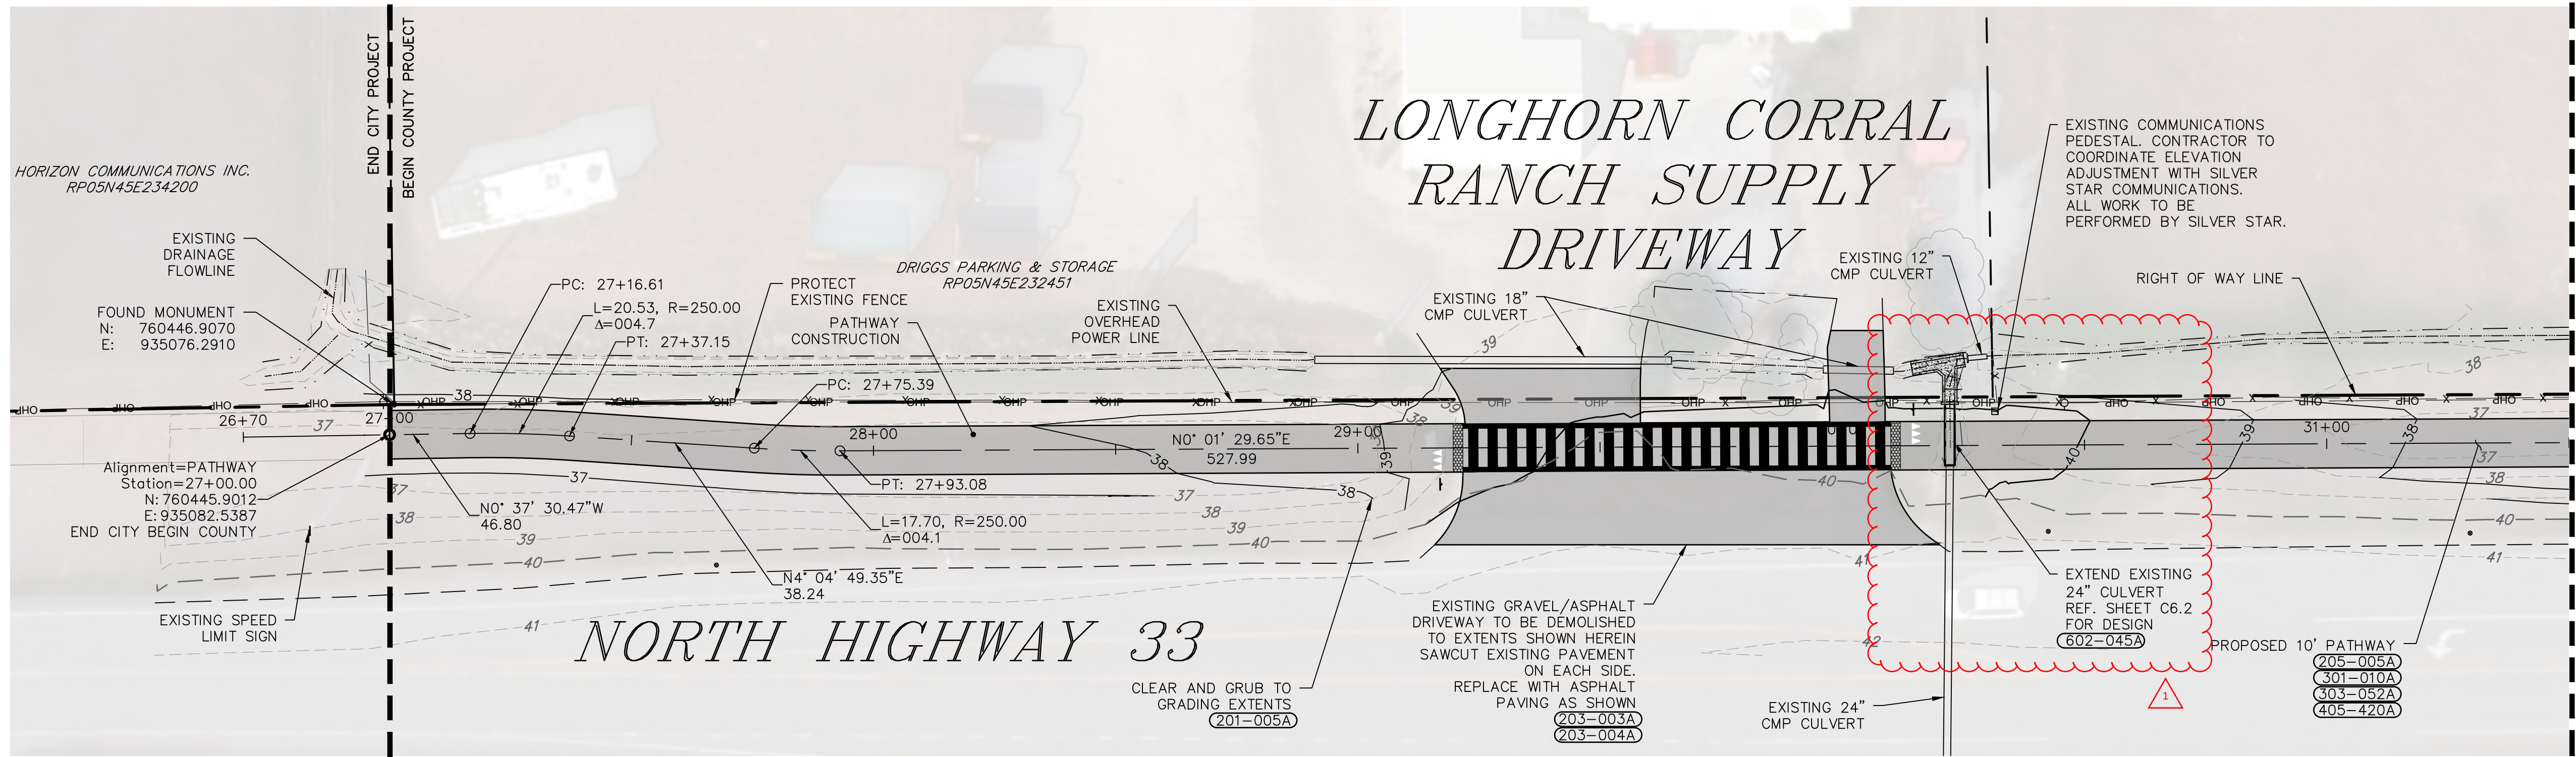

ITD ITEM AND QUANTITIES

- (201-005A)

CLEARING AND GRUBBING, STRIP & STOCKPILE SOIL FOR REUSE
STA: 27+00.00 - 31+50.00, 0.168 AC
- (203-003A)

SAWCUT PAVING
STA: 29+20.94 - 30+25.20, 158 LF
- (203-004A)

PAVEMENT REMOVAL
STA: 29+15.75 - 30+20.01, 329 SY
- (205-005A)

EXCAVATION AND EMBANKMENT, GRAVEL, BANK RUN, COMPACTED
STA: 27+00.00 - 31+50.00, 87 CY
- (602-045A)

24" CULVERT PIPE
STA: 30+22.33, 12.58 LF
- (301-010A)


GRANULAR SUBBASE
STA: 27+00.00 - 31+50.00, 188 CY
- (303-052A)

AGGREGATE BASE
STA: 27+00.00 - 31+50.00, 104 CY
- (405-420A)

SUPERPAVE HOT MIX ASPHALT PAVEMENT
STA: 27+00.00 - 31+50.00, 140 TONS

LEGEND

- EXISTING PROPERTY LINE
- EXISTING RIGHT OF WAY LINE
- EXISTING CONTOUR (MAJOR) (ADD 6100)
- EXISTING CONTOUR (MINOR) (ADD 6100)
- PROPOSED CONTOUR (MAJOR) (ADD 6100)
- PROPOSED CONTOUR (MINOR) (ADD 6100)
- PROPOSED ASPHALT PAVING
- PROPOSED GRAVEL DRIVEWAY PAVING

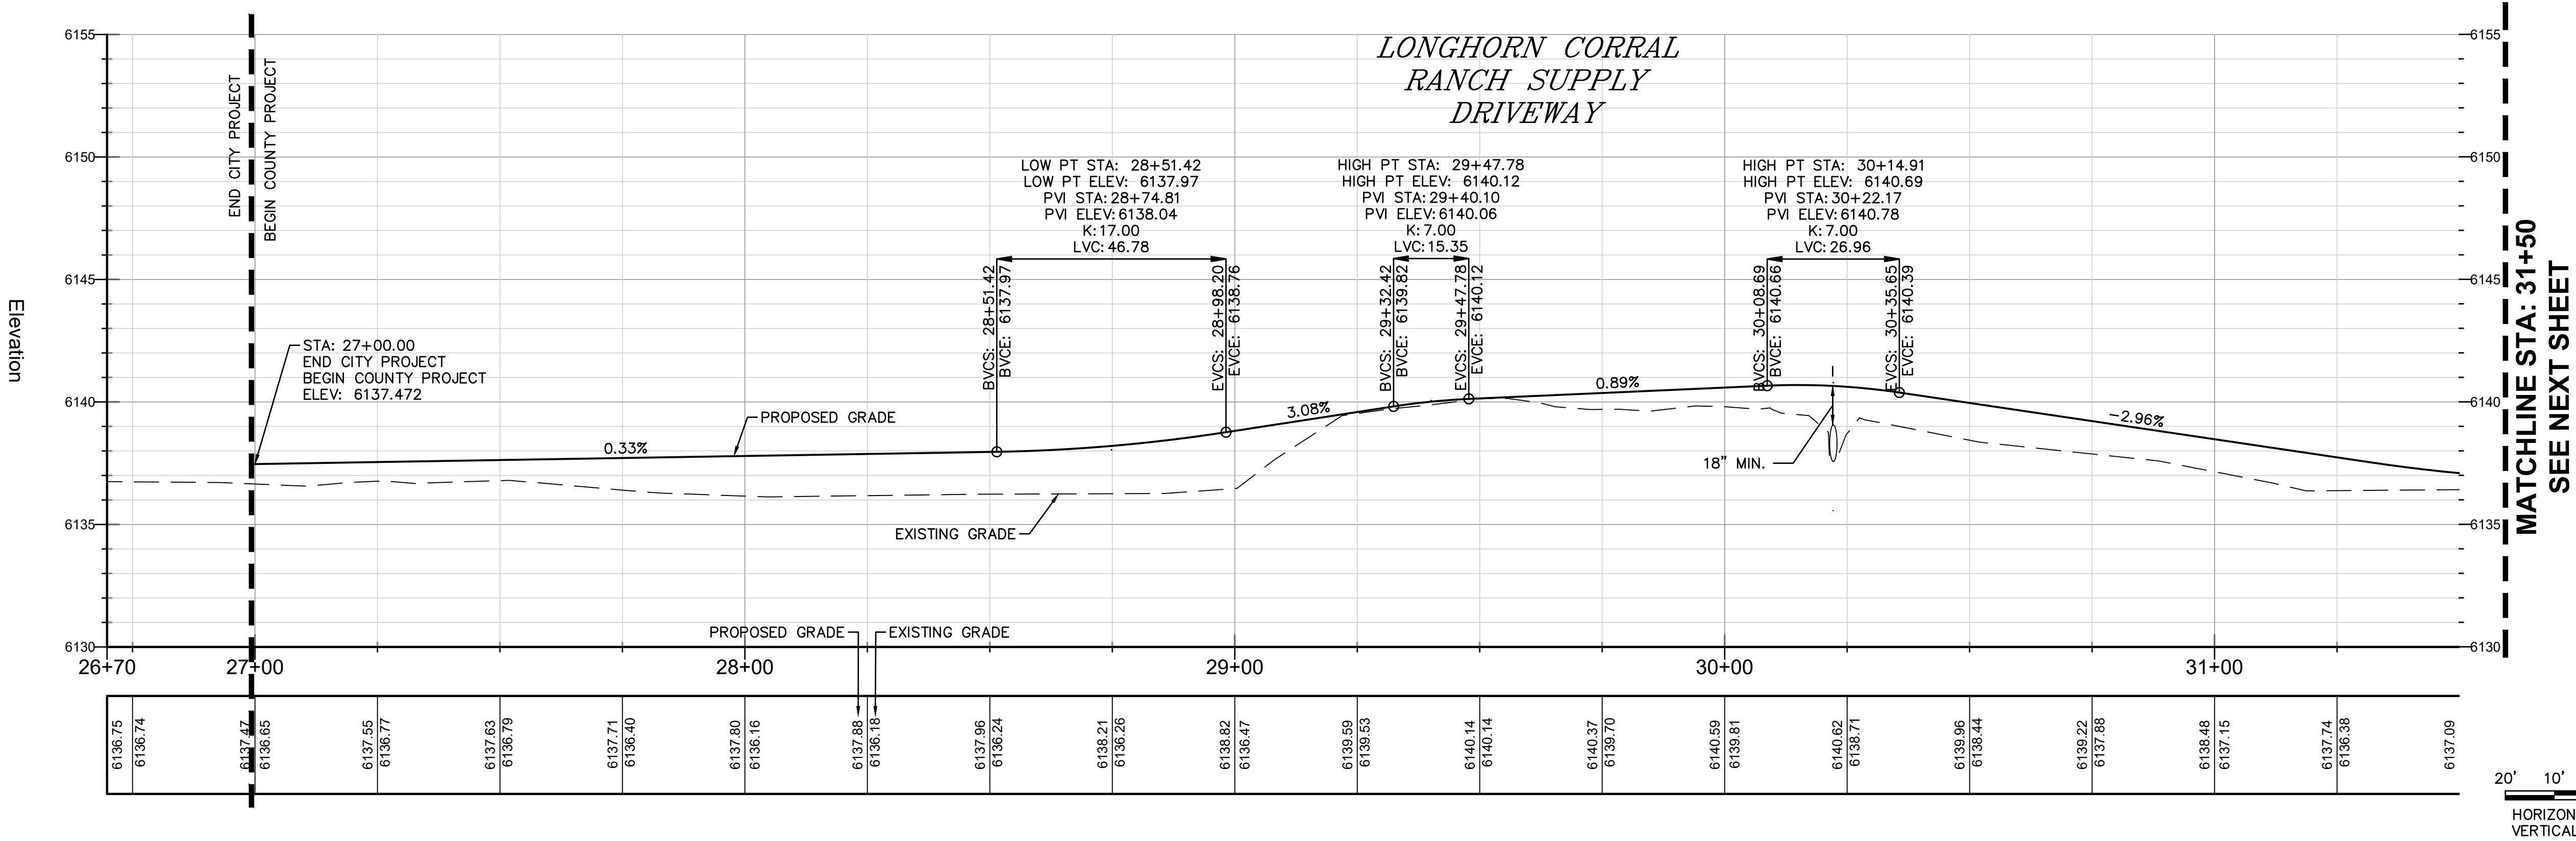

HARMONY
DESIGN & ENGINEERING
18 N MAIN STE 305 • DRIGGS ID 83422
208.354.1331 • www.harmonydesigninc.com

DRAWING IS TO SCALE IF NOT OTHERWISE NOTED
1" = 20'
1/2" = 10'

DATE: 9/26/2024

REVISIONS:



NO.	DESCRIPTION	DATE
1	CULVERT EXTENSION STRUCTURES MODIFIED	09/26/2024

PROJECT NAME

SH-33 MULTI-MODAL PATHWAY
TETON COUNTY, IDAHO
COUNTY PATHWAY PLAN AND PROFILE STATION 27+00 TO 31+50

SHEET #

C3.6

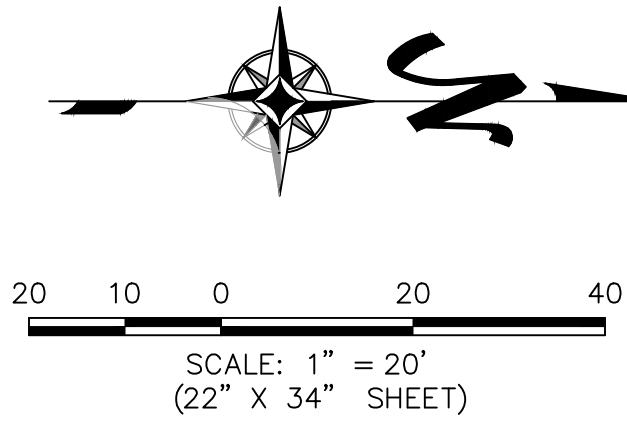
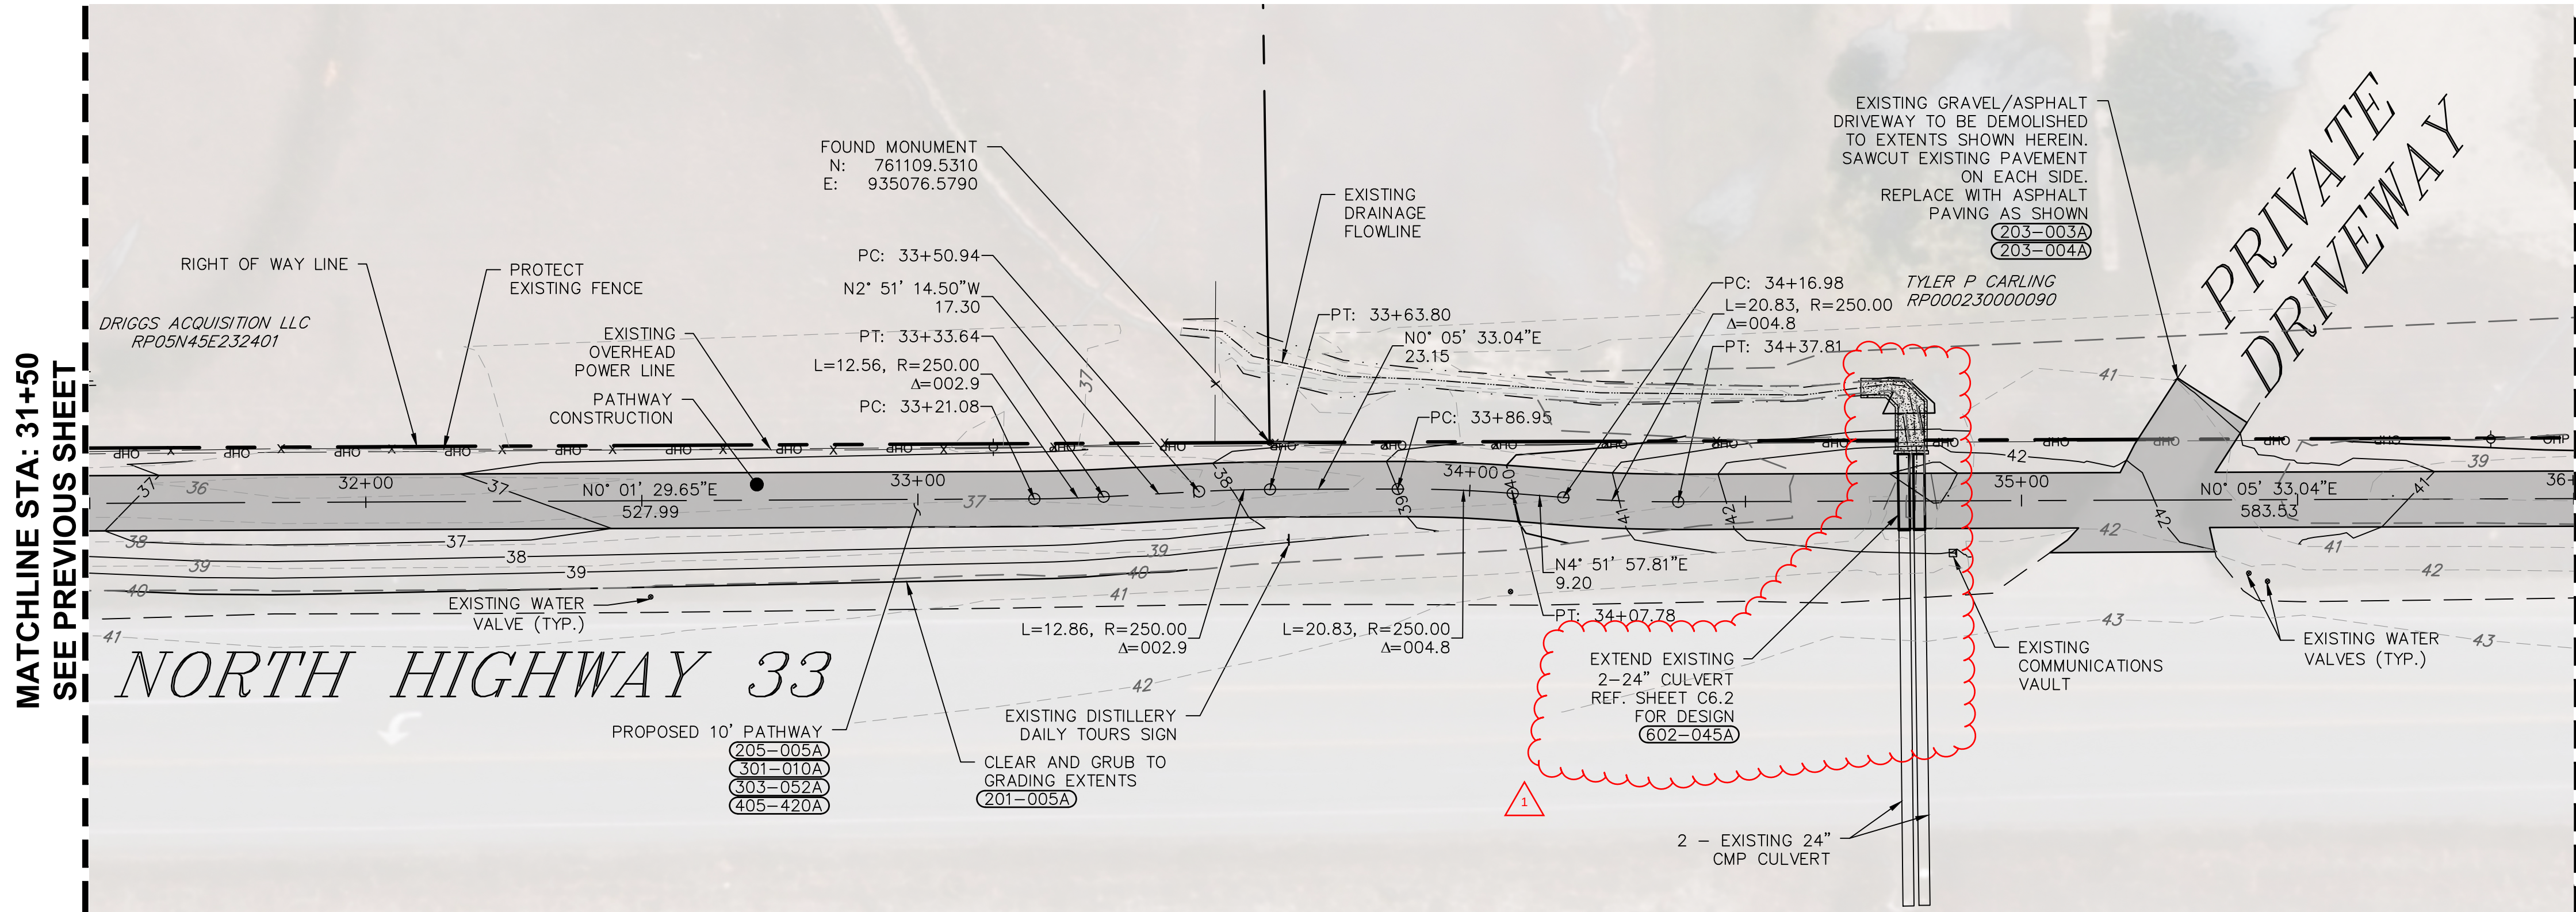


ITD ITEM AND QUANTITIES

- | | |
|--|--|
| (201-005A) CLEARING AND GRUBBING, STRIP & STOCKPILE SOIL FOR REUSE
STA: 31+50.00 - 35+94.81, 0.218 AC | (602-045A) 24" CULVERT PIPE
STA: 34+80.14, 27.48 LF |
| (203-003A) SAWCUT PAVING
STA: 35+10.30 - 35+46.09, 45 LF | (301-010A) GRANULAR SUBBASE
STA: 31+50.00 - 35+94.81, 117 CY |
| (203-004A) PAVEMENT REMOVAL
STA: 35+05.11 - 35+40.90, 66 SY | (303-052A) AGGREGATE BASE
STA: 31+50.00 - 35+94.81, 71 CY |
| (205-005A) EXCAVATION AND EMBANKMENT, GRAVEL, BANK RUN, COMPACTED
STA: 31+50.00 - 36+00.00, 6.5 CY | (405-420A) SUPERPAVE HOT MIX ASPHALT PAVEMENT
STA: 31+50.00 - 35+94.81, 95 TONS |

LEGEND

- | | |
|-----|-------------------------------------|
| --- | EXISTING PROPERTY LINE |
| --- | EXISTING RIGHT OF WAY LINE |
| --- | EXISTING CONTOUR (MAJOR) (ADD 6100) |
| --- | EXISTING CONTOUR (MINOR) (ADD 6100) |
| --- | PROPOSED CONTOUR (MAJOR) (ADD 6100) |
| --- | PROPOSED CONTOUR (MINOR) (ADD 6100) |
| --- | PROPOSED ASPHALT PAVING |
| --- | PROPOSED GRAVEL DRIVEWAY PAVING |

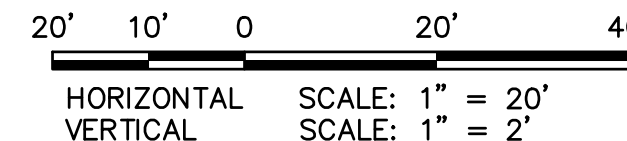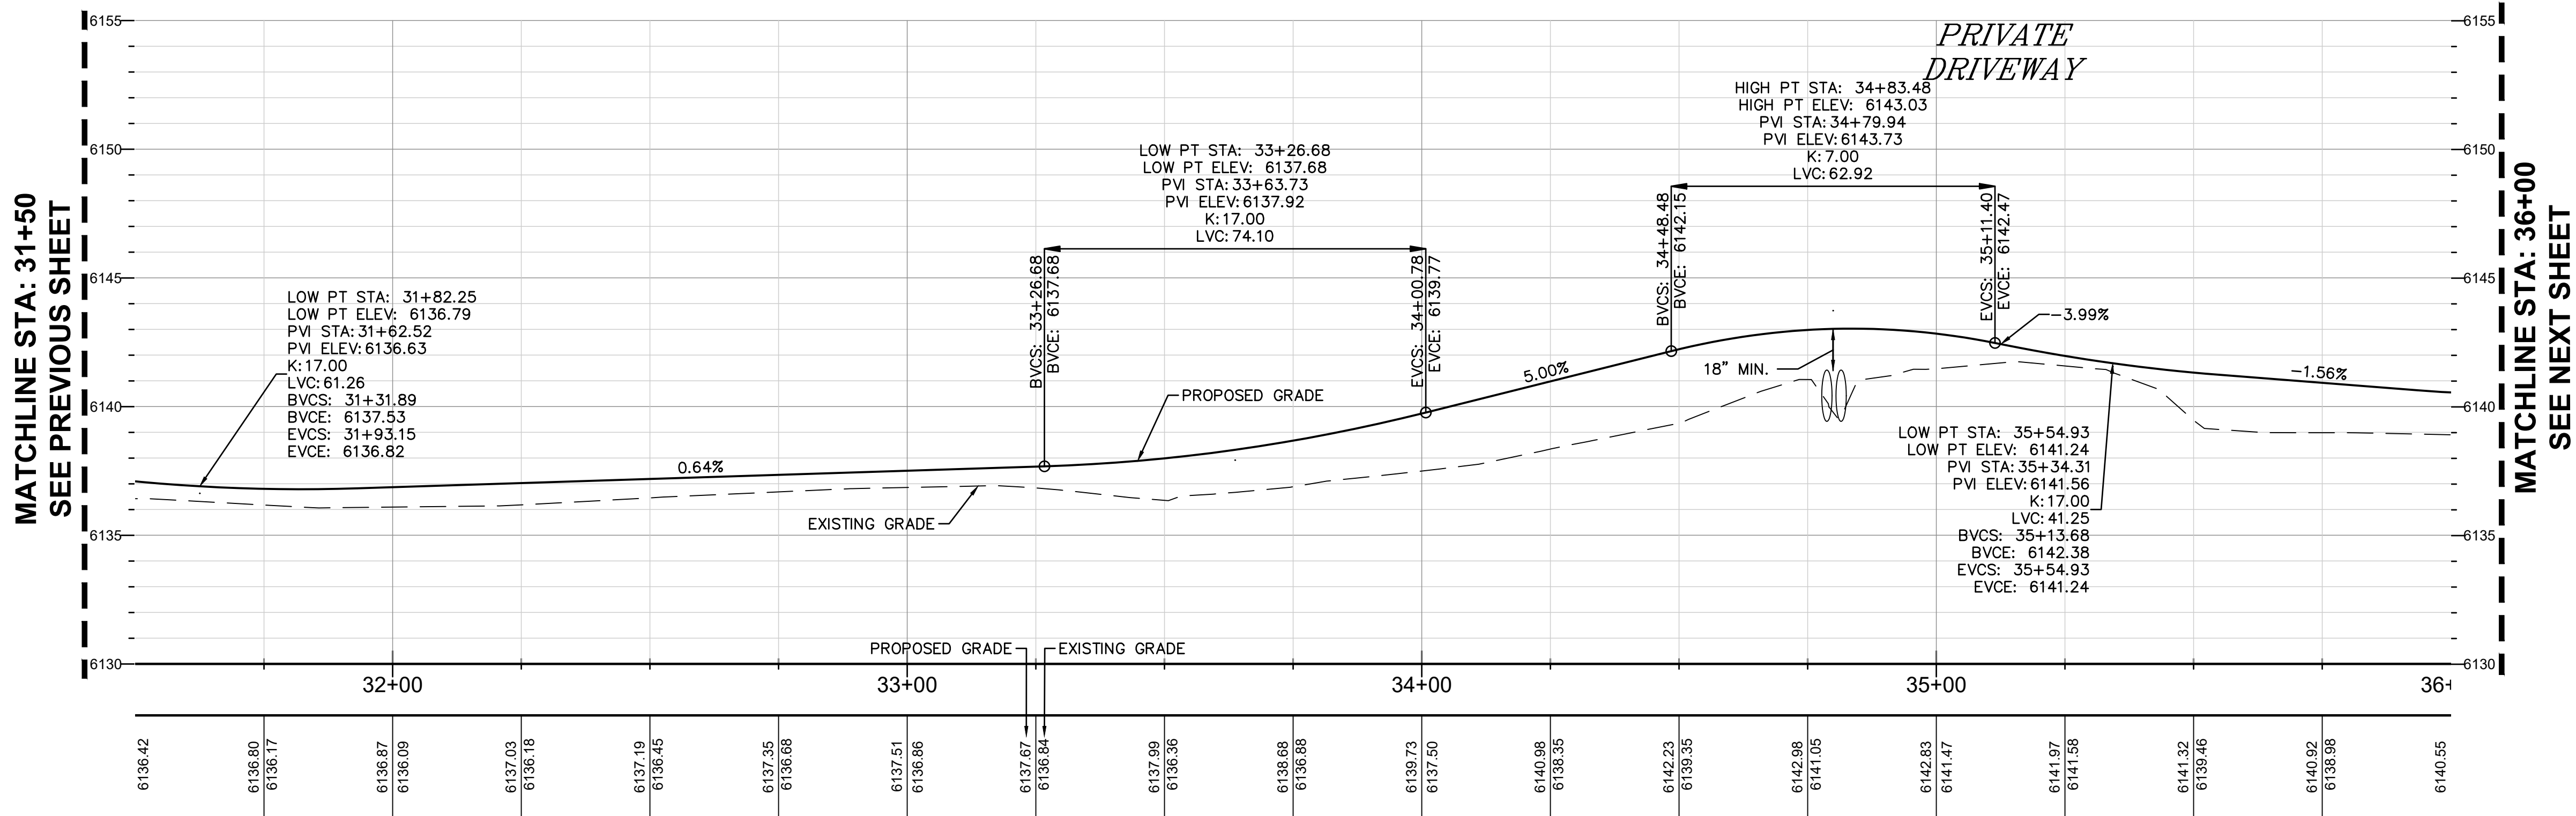

HARMONY
DESIGN & ENGINEERING

18 N MAIN STE 305 • DRIGGS ID 83422
208.354.1331 • www.harmonydesigninc.com

DRAWING IS TO SCALE IF NOT SPECIFIED
1" = 20' FULL SCALE
1" = 2' HALF SCALE

PROJ: #A023(894)
FILE: 23108_RD.DWG
HDE #: 23108

DATE: 9/26/2024	REVISIONS:	
	CULVERT EXTENSION STRUCTURES MODIFIED	09/26/2024


PROJECT NAME

**SH-33 MULTI-MODAL PATHWAY
TETON COUNTY, IDAHO**

COUNTY PATHWAY PLAN AND PROFILE STATION 31+50 TO 36+00



SHEET #

C3.7

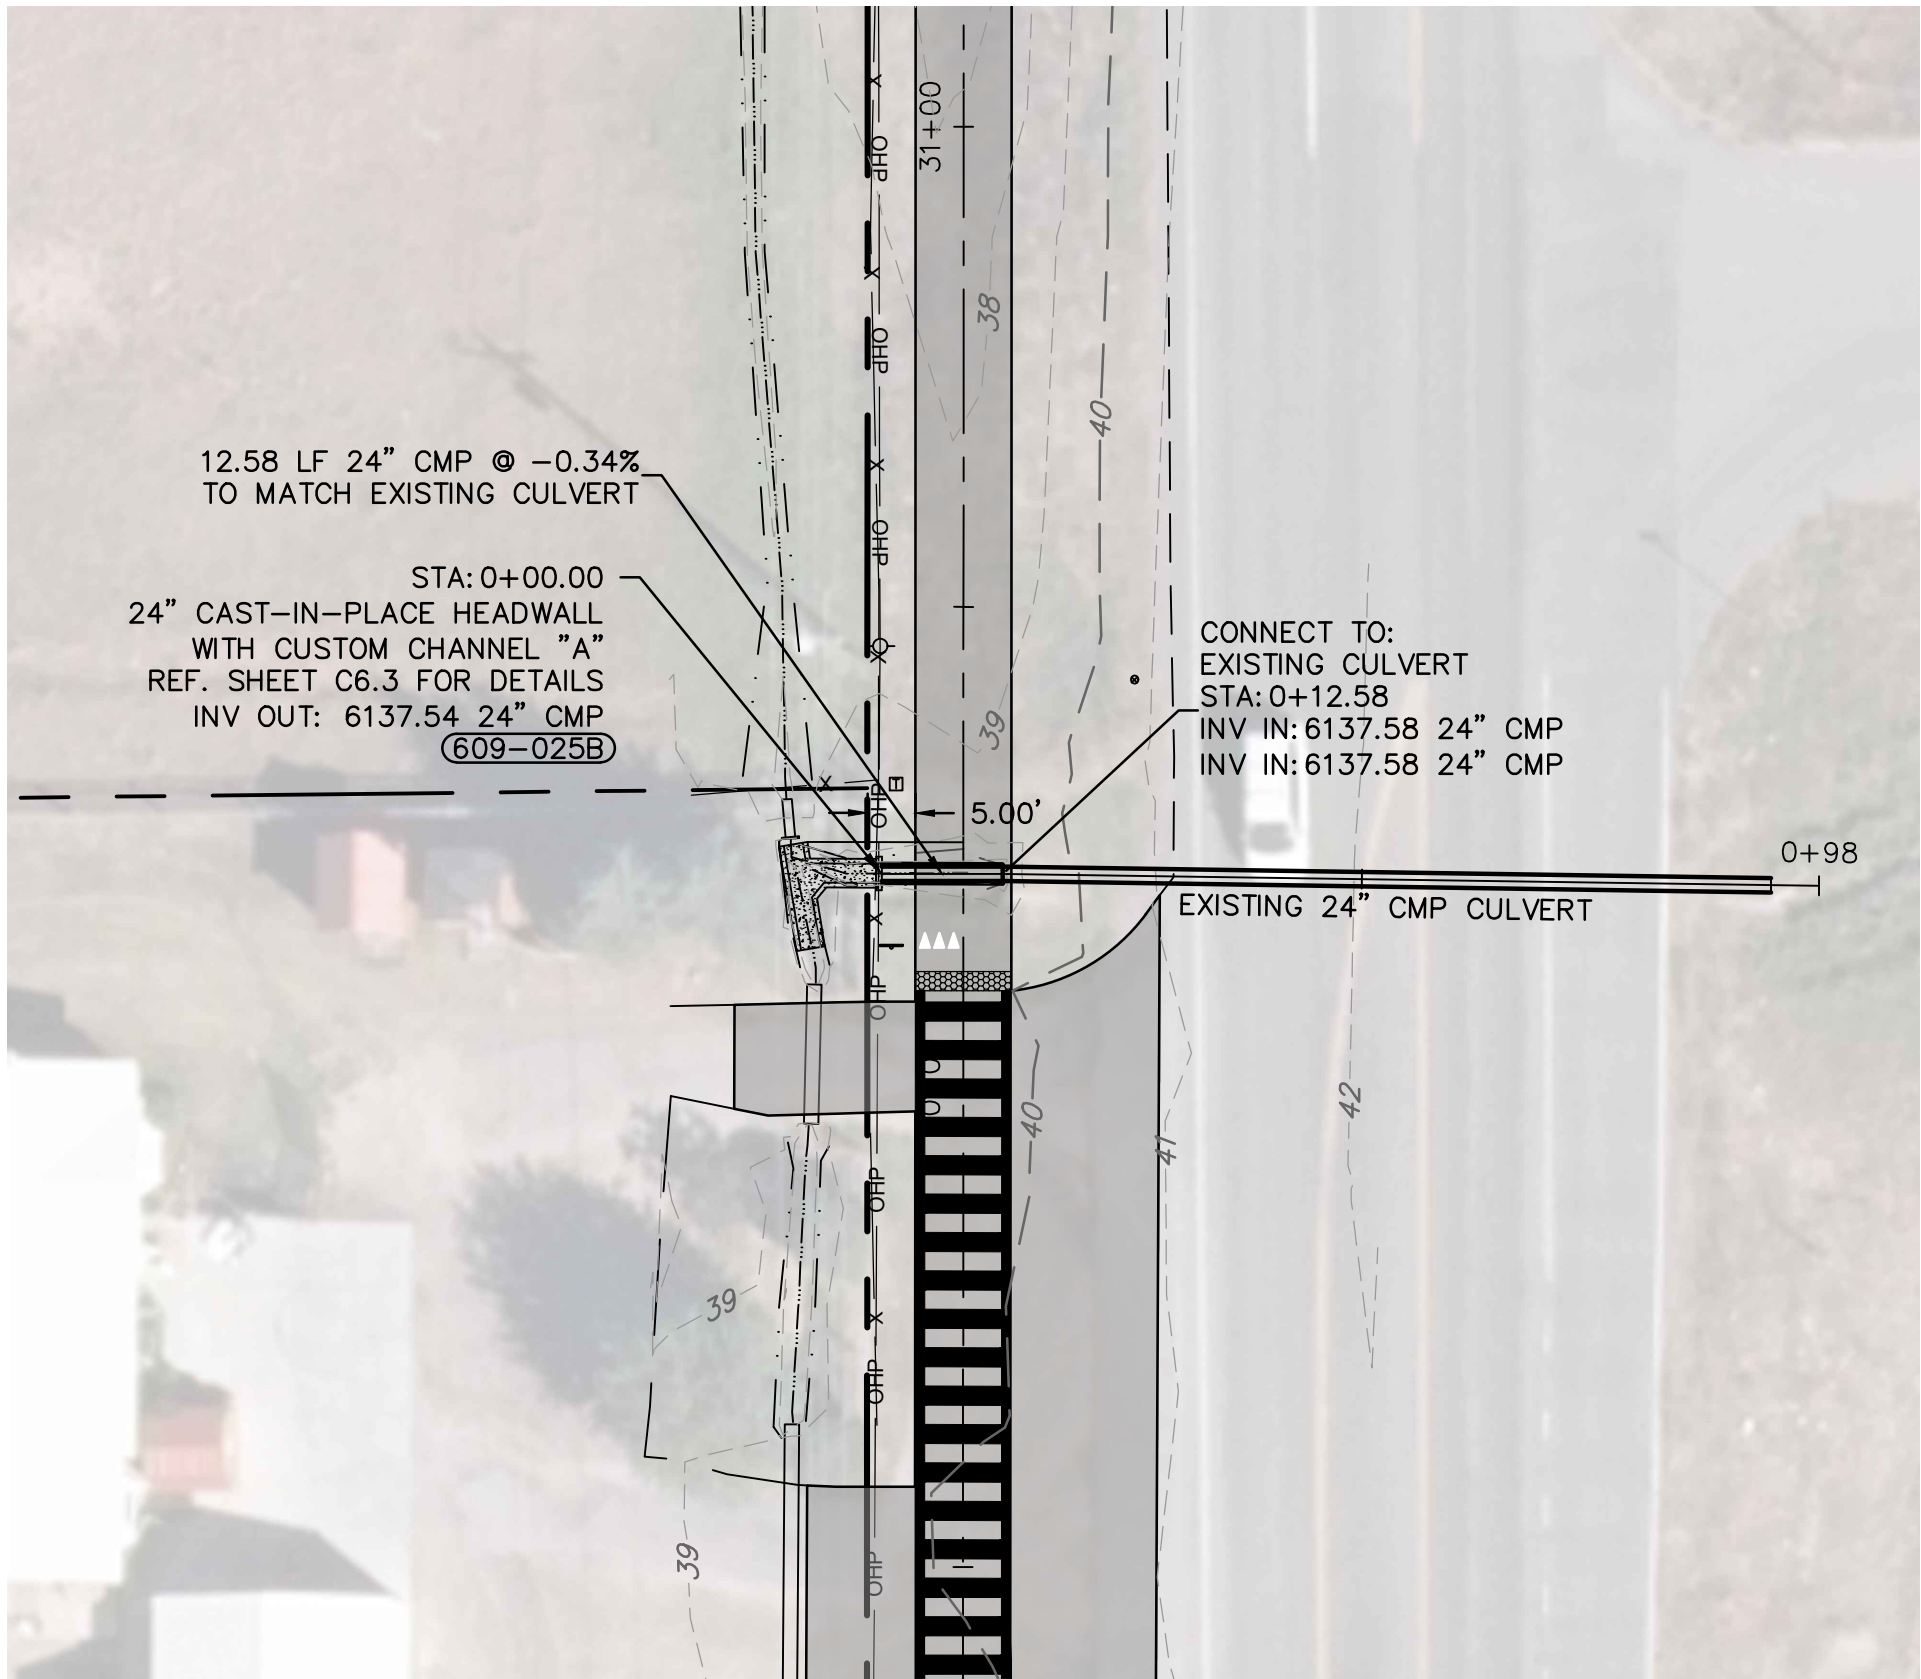


ITD ITEM AND QUANTITIES

609-025B 24" CAST-IN-PLACE HEADWALL WITH CUSTOM CHANNEL
STA: 30+14.16 - 30+25.50, 1 EA

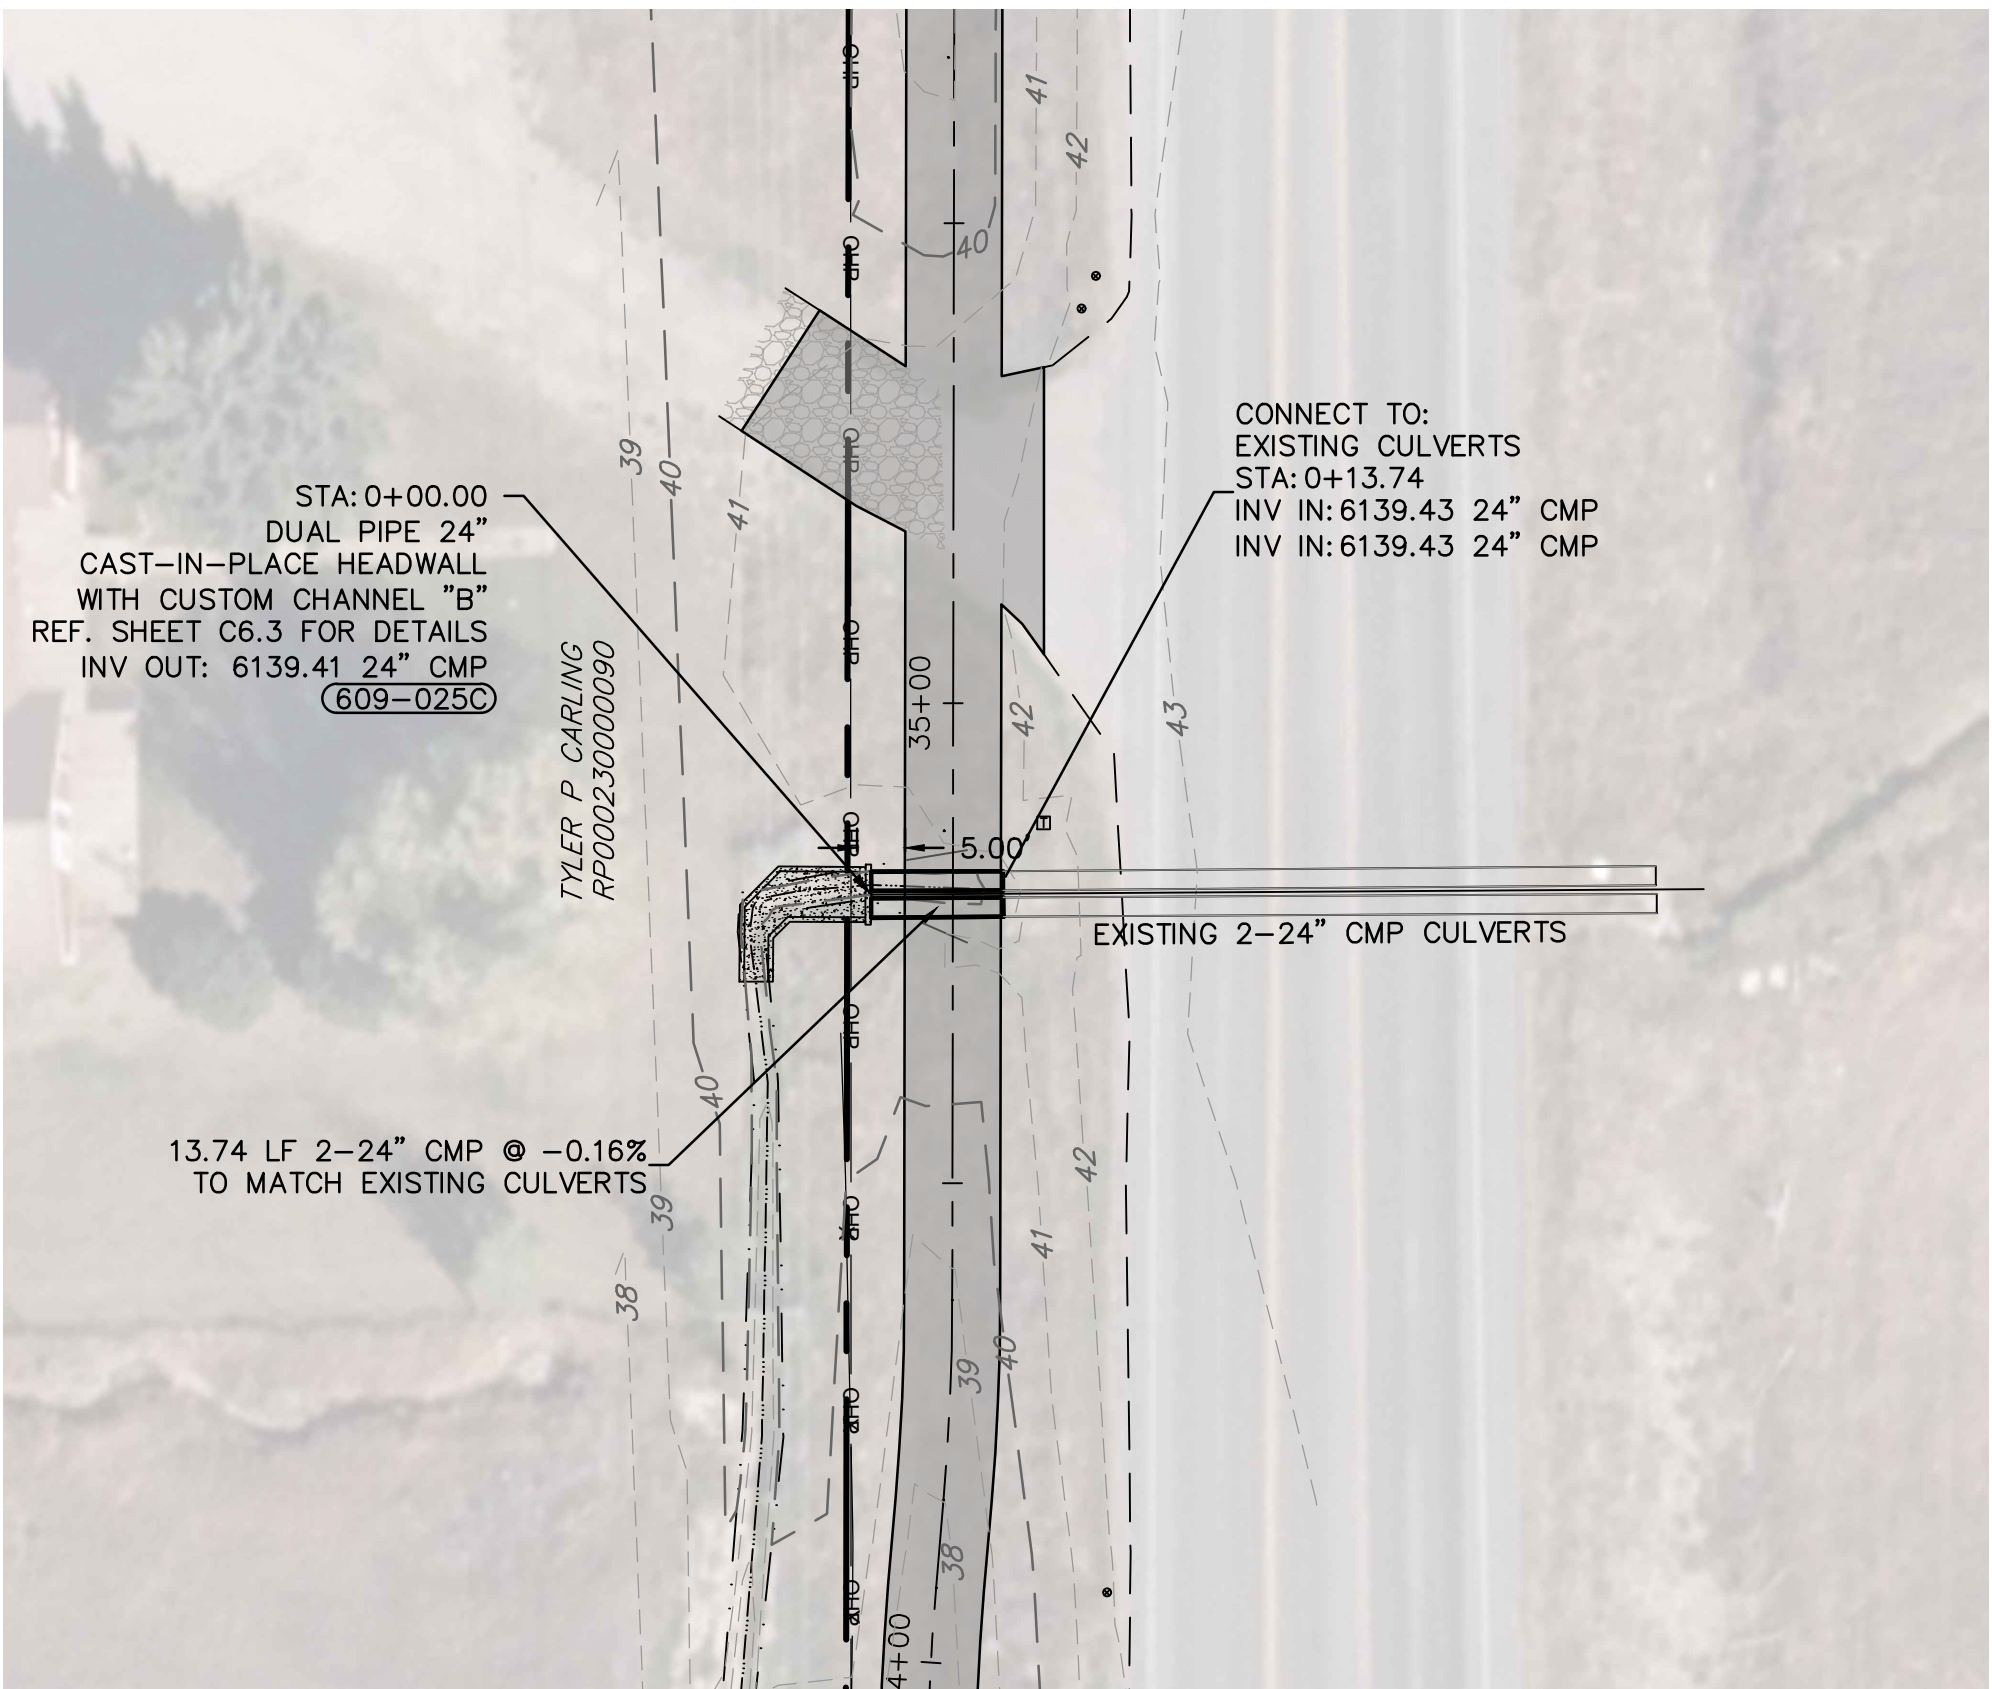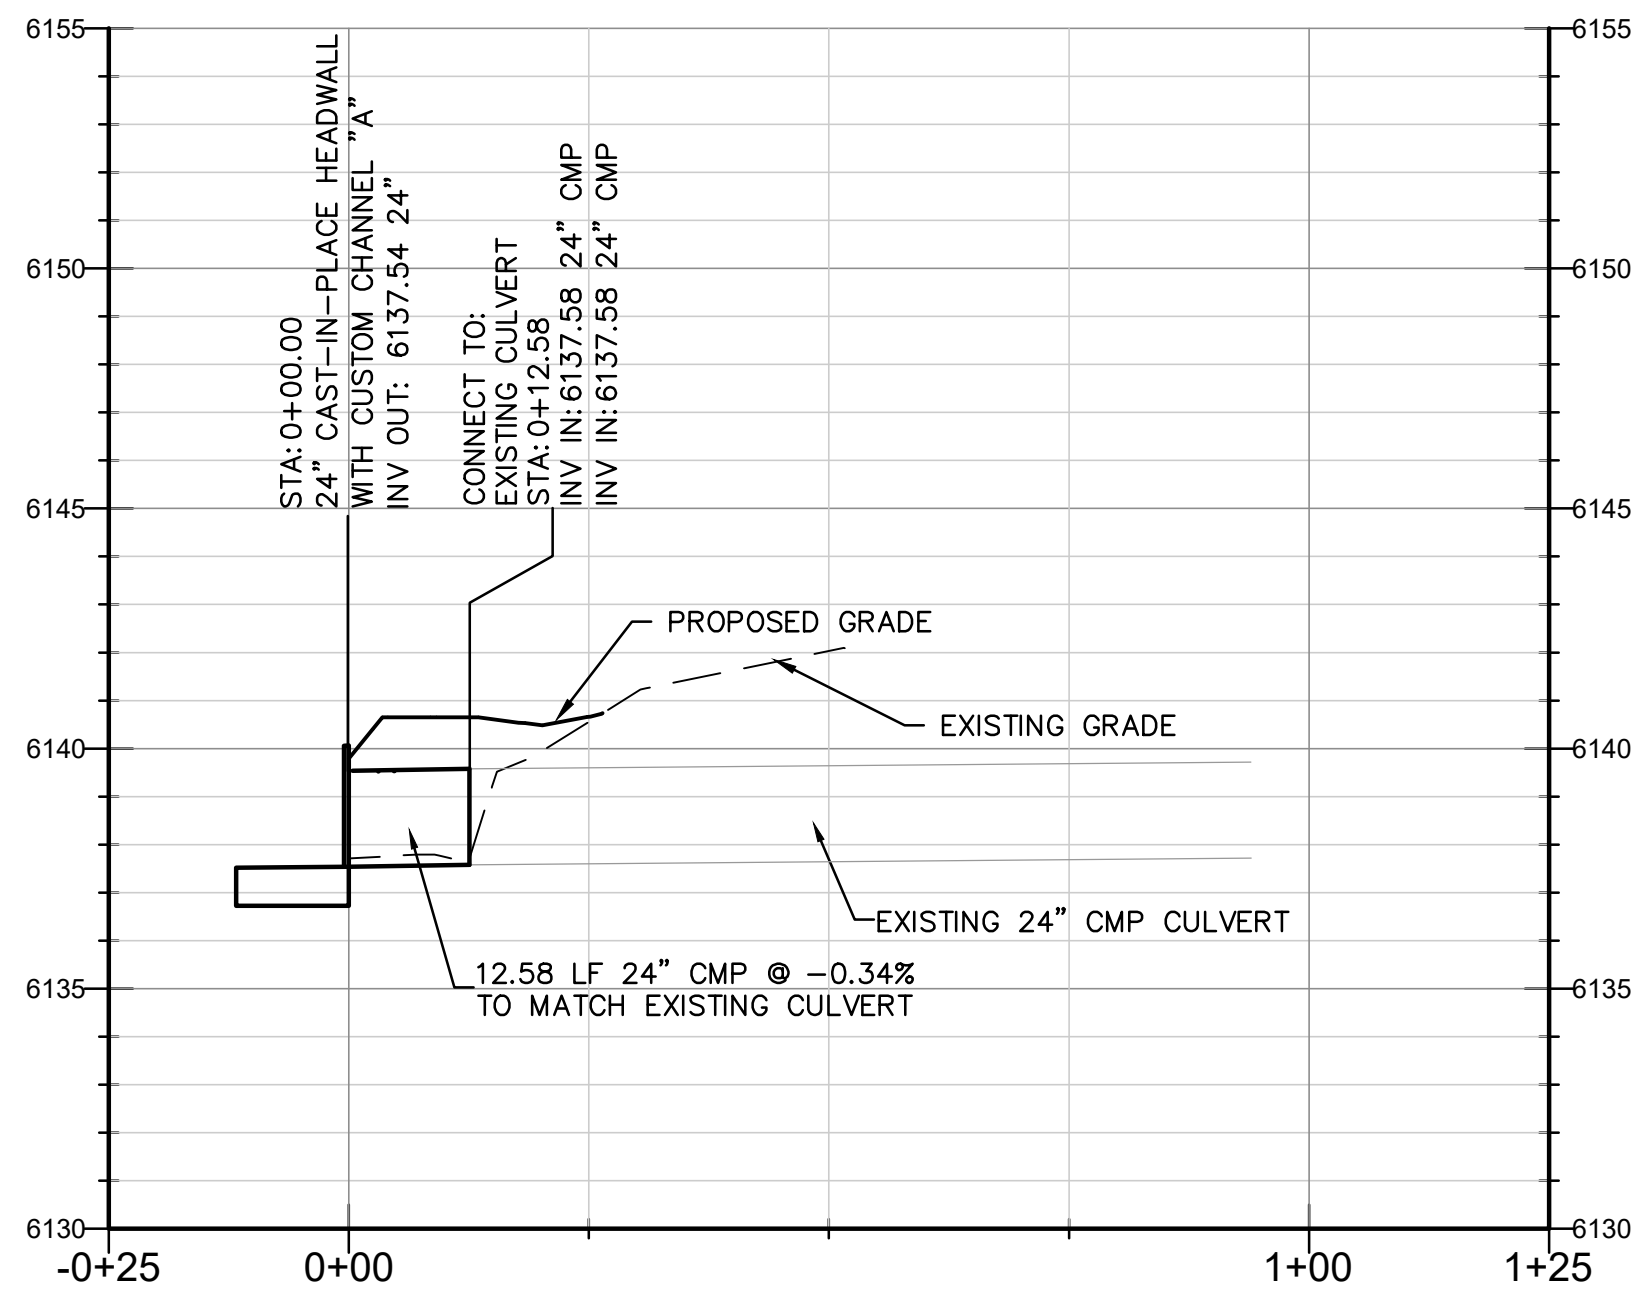


ITD ITEM AND QUANTITIES



609-025C DUAL PIPE 24" CAST-IN-PLACE HEADWALL WITH CUSTOM CHANNEL
STA: 34+70.97 - 34+83.17, 1 EA

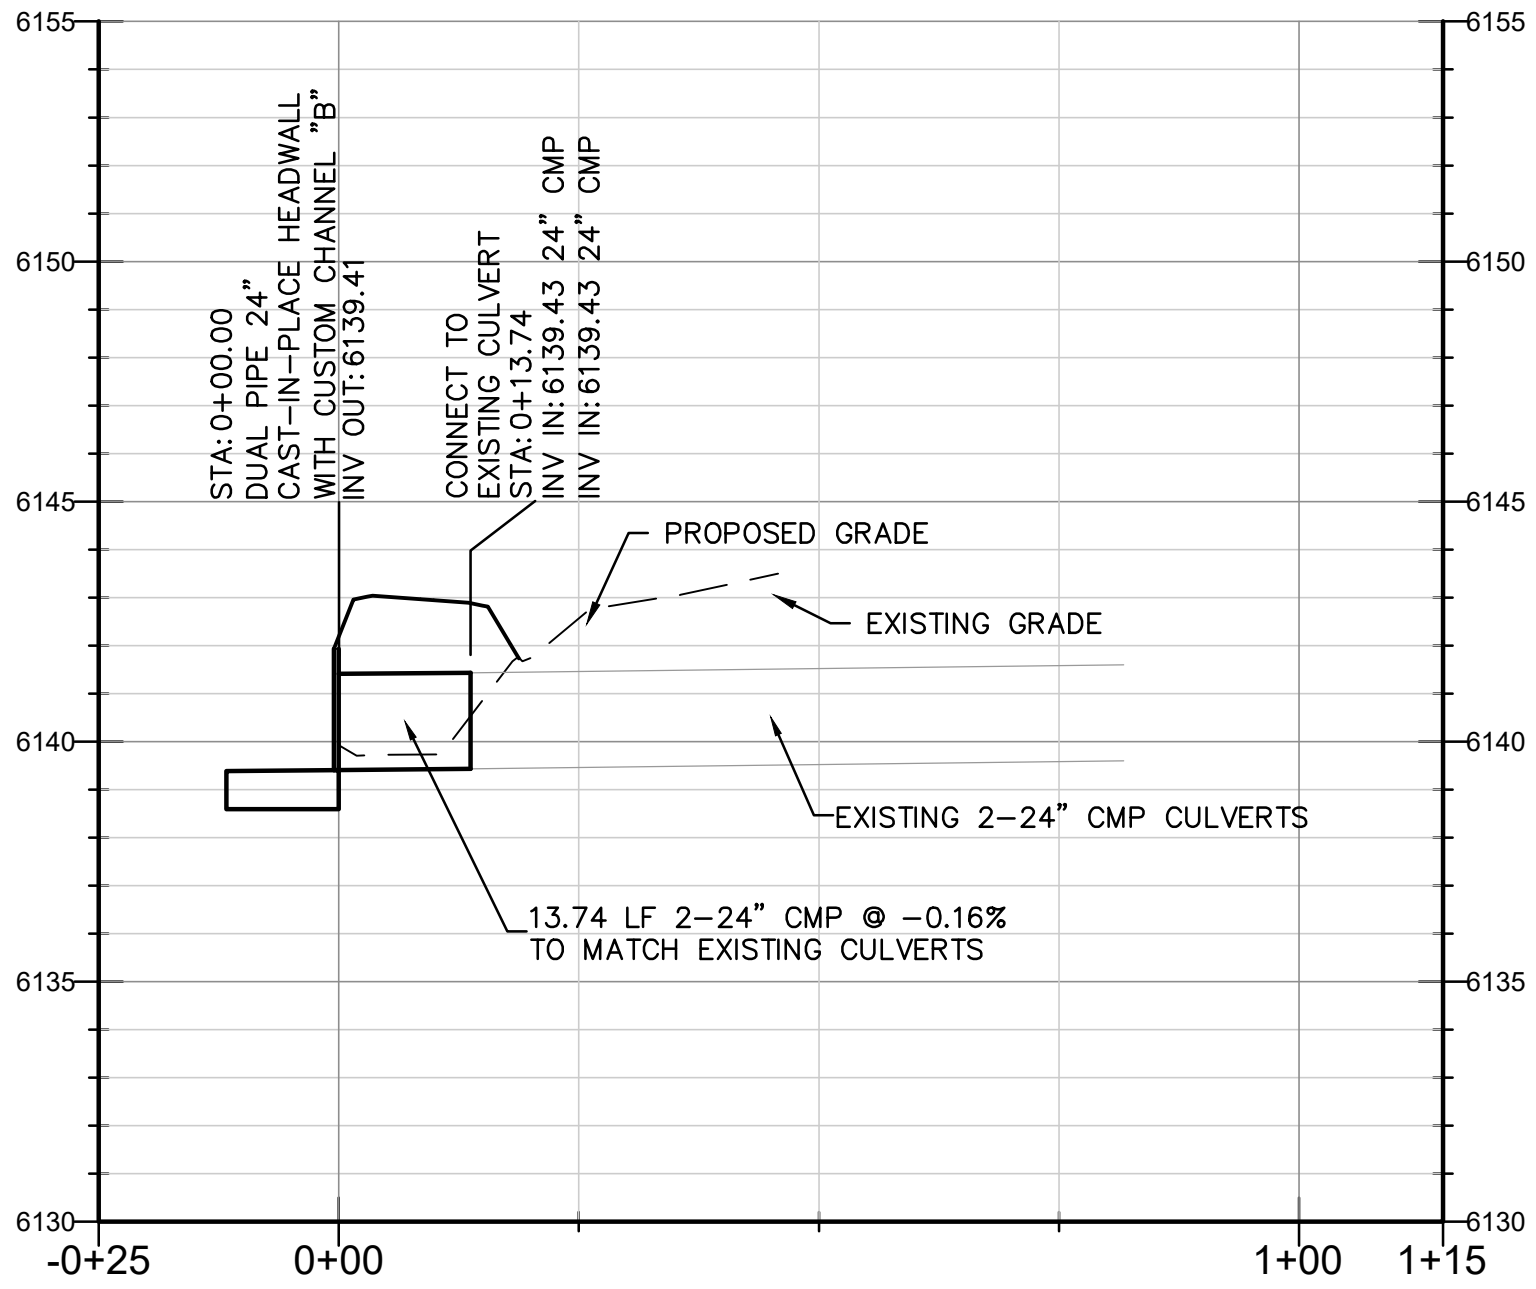

DATE: 9/26/2024	REVISIONS:	
	CULVERT EXTENSION STRUCTURES MODIFIED	09/26/2024

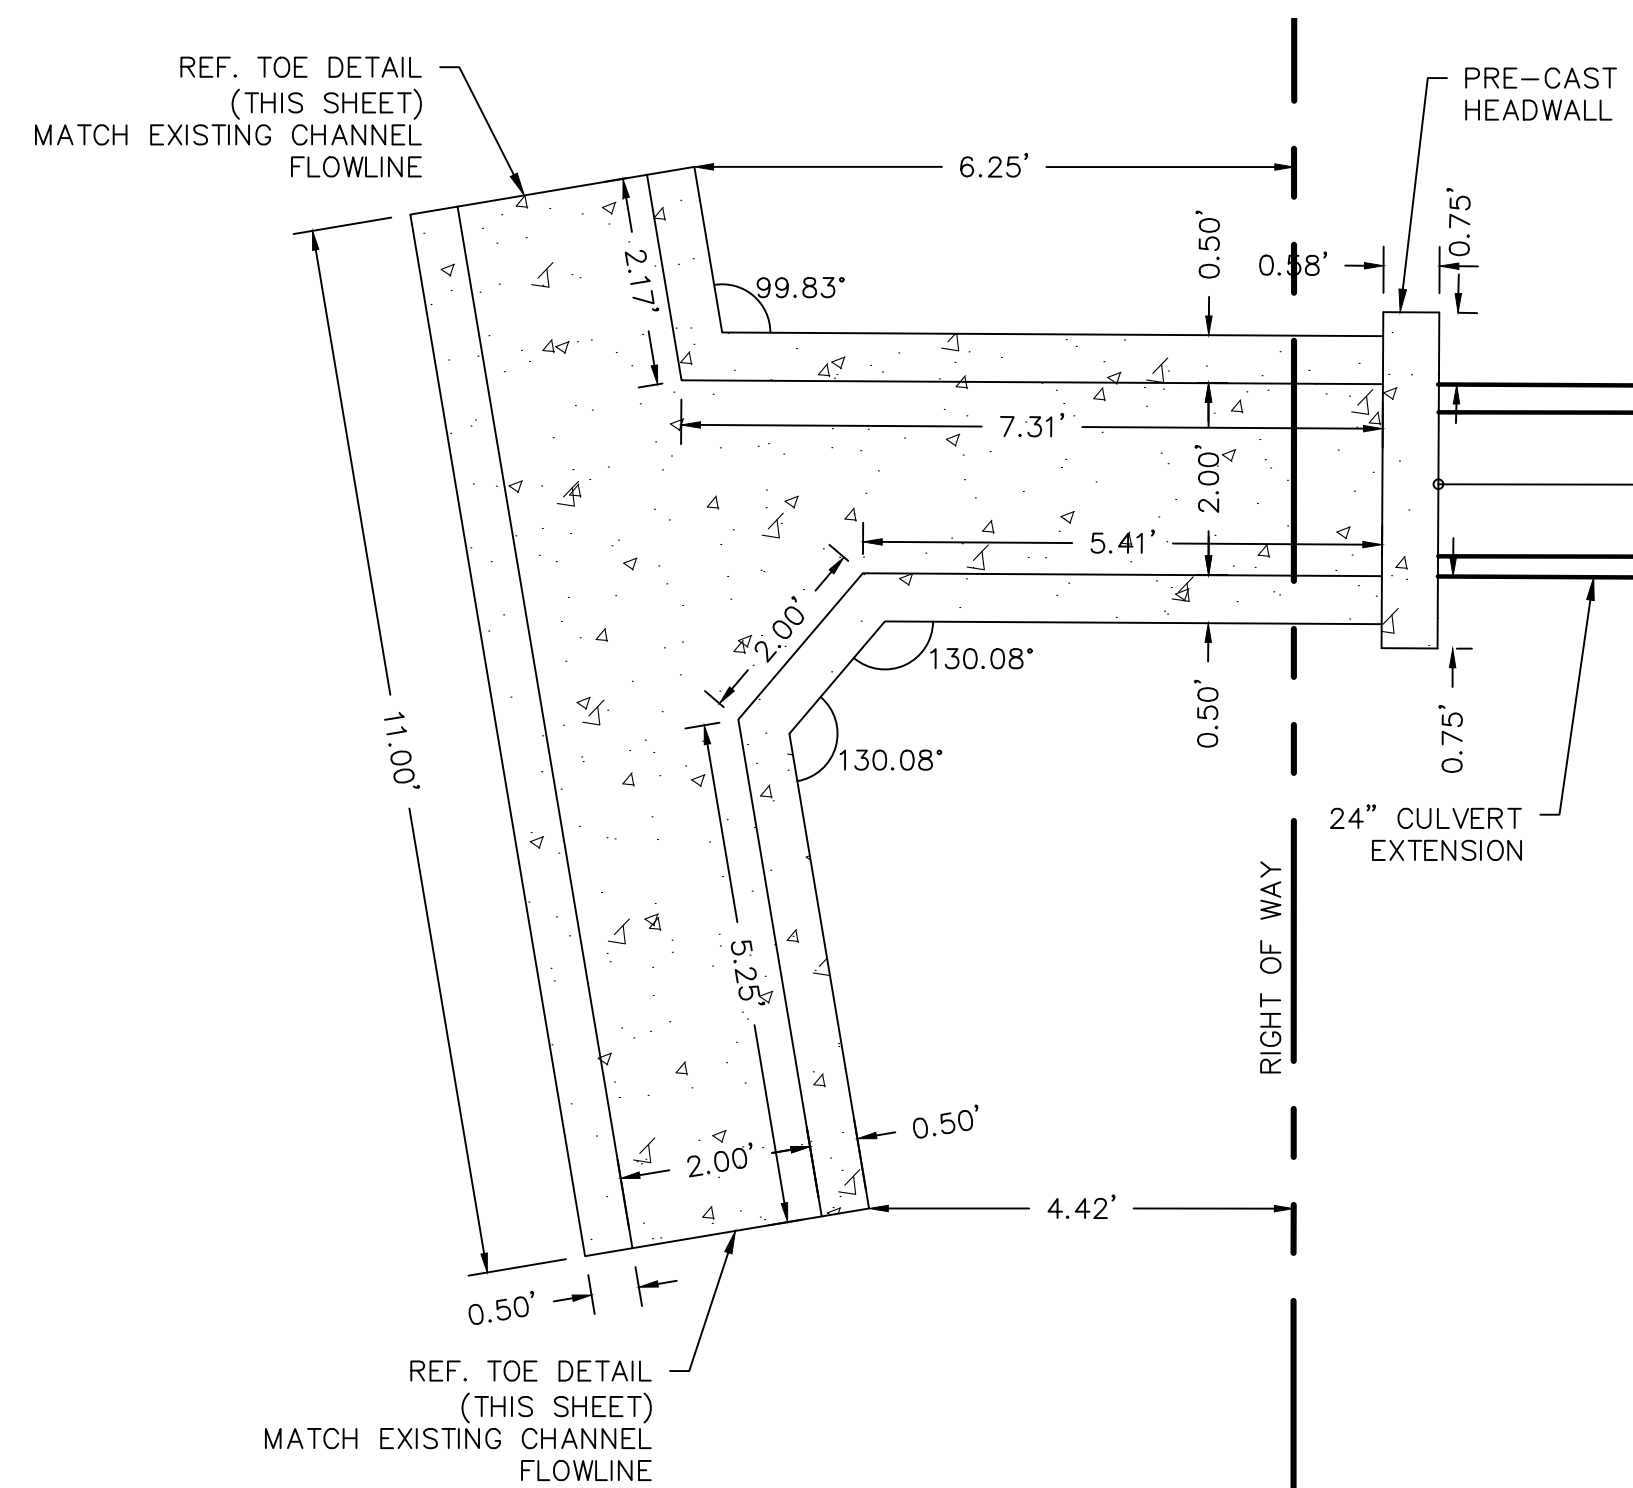


1 CAST-IN-PLACE CHANNEL A
C6.3 1"=2'

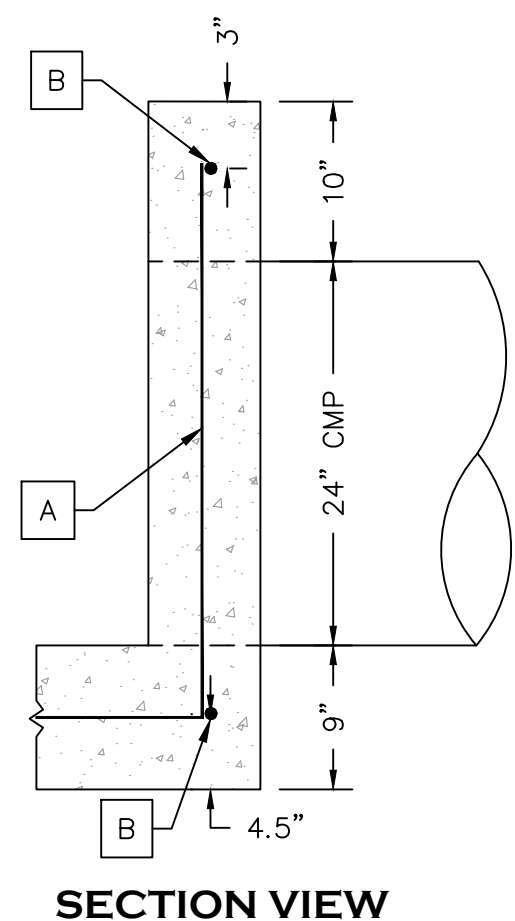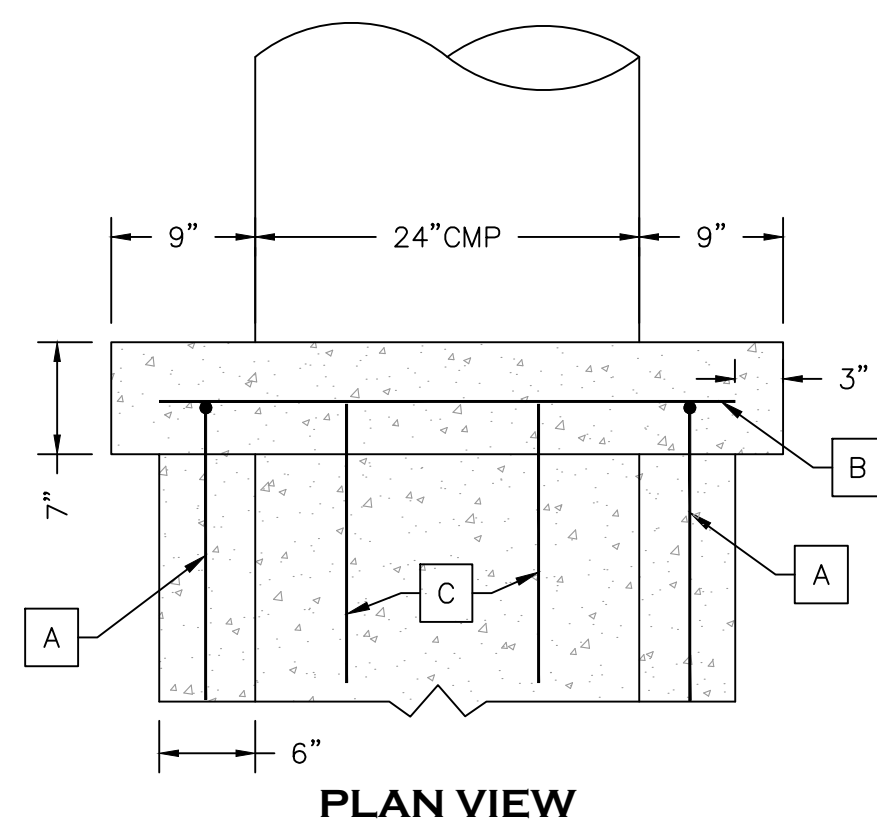


2 CAST-IN-PLACE CHANNEL A HEADWALL
C6.3 NOT TO SCALE

- KEY**
- A. CONTINUOUS #4 REBAR BENT 90° FOR VERTICAL TO HORIZONTAL TRANSITION
 - B. #4 REBAR AT TOP OF HEADWALL AND IN CENTER OF FLOOR SLAB
 - C. #4 REBAR AT 12" ON CENTER EACH WAY

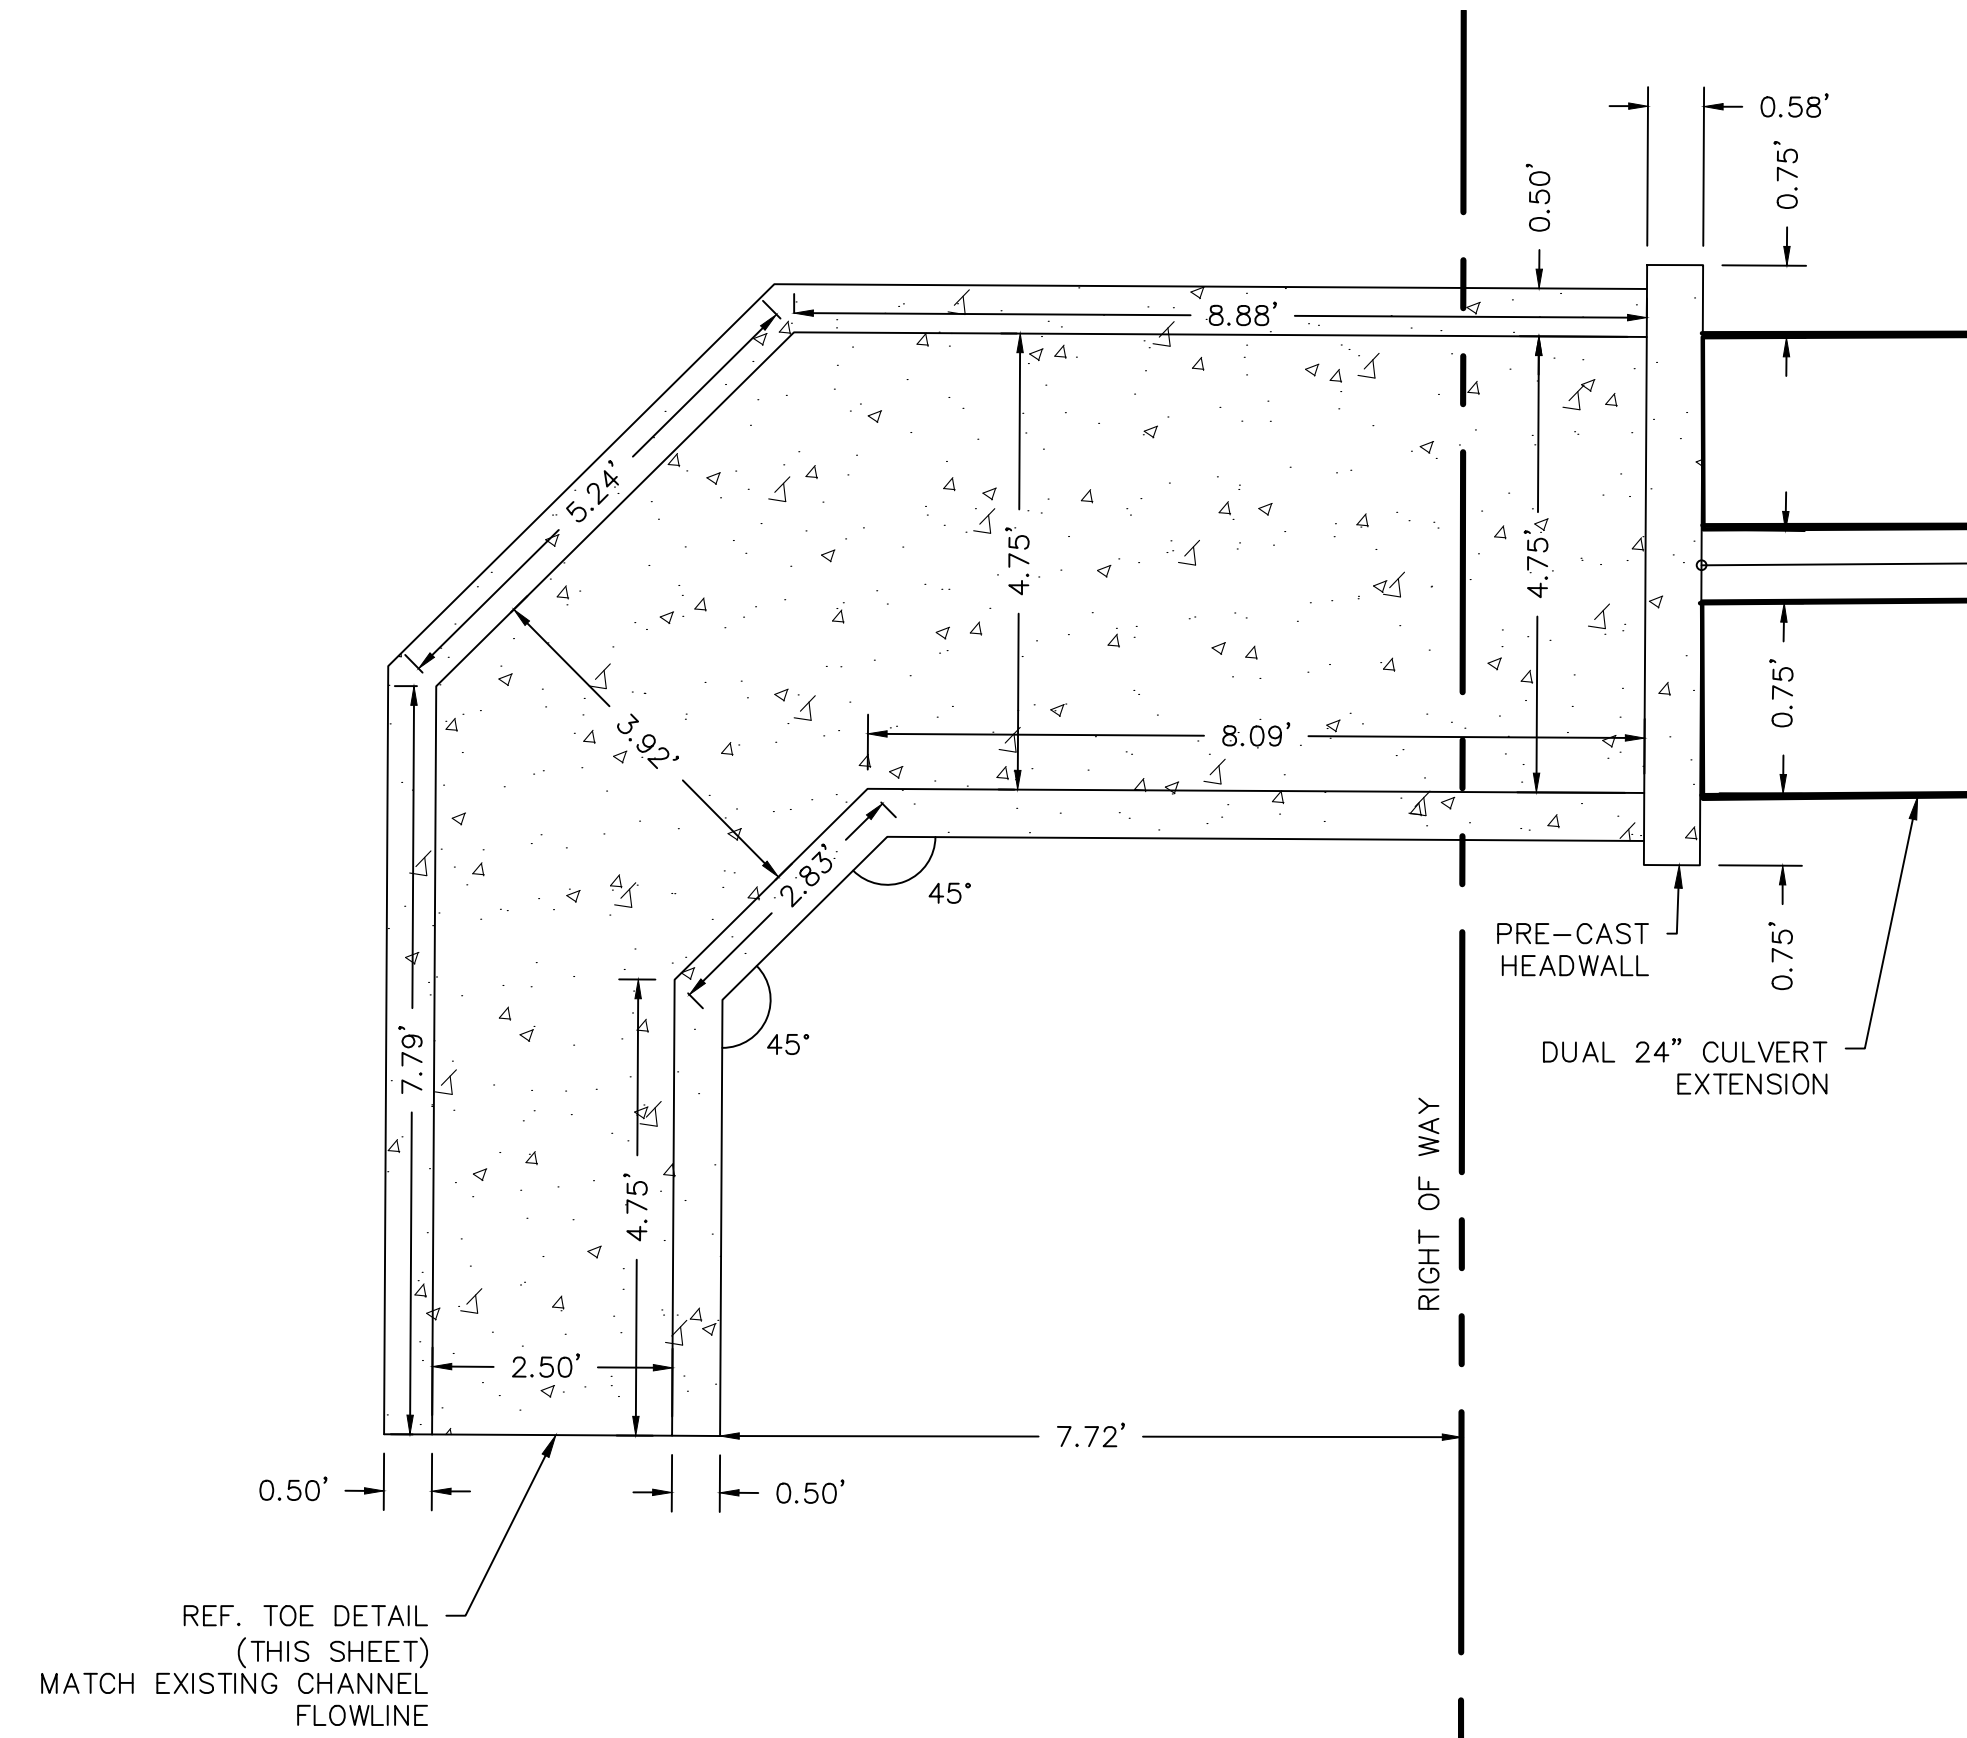


3 CAST-IN-PLACE CHANNEL B
C6.3 1"=2'

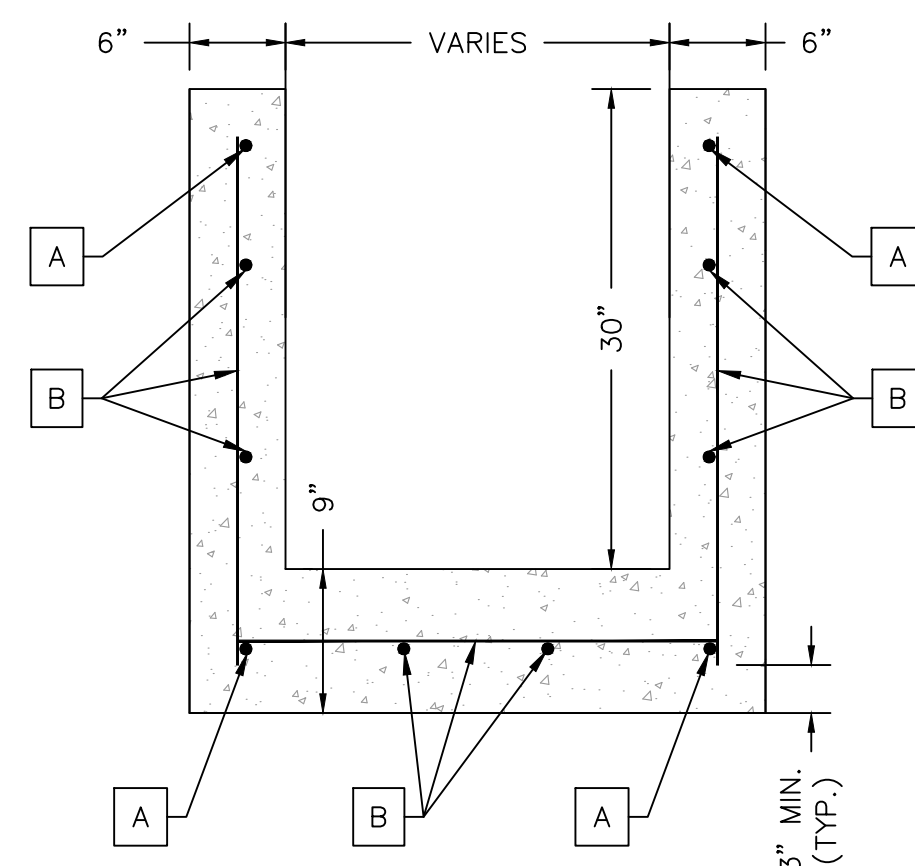


5 STANDARD CROSS-SECTION
C6.3 NOT TO SCALE

- KEY**
- A. CONTINUOUS #4 REBAR
 - B. #4 REBAR AT 12" ON CENTER EACH WAY

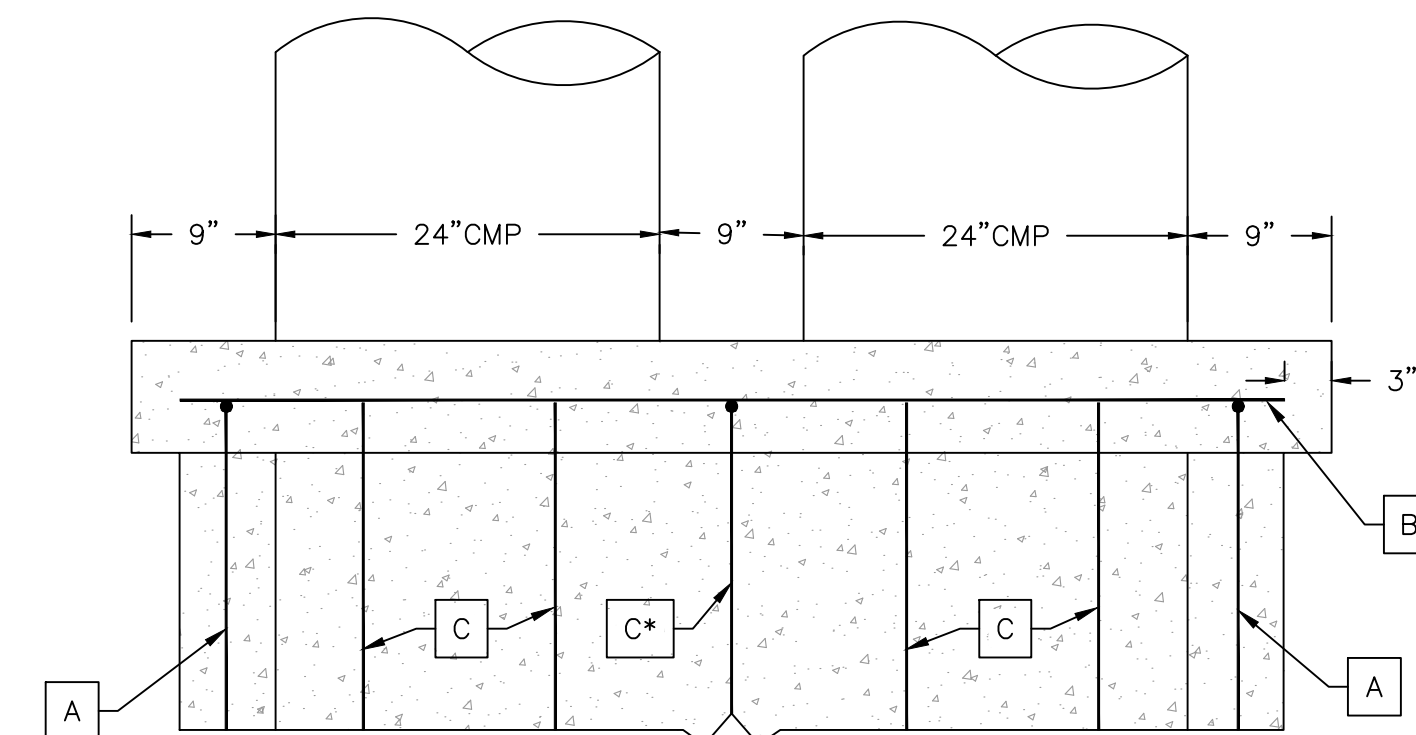

PLAN VIEW

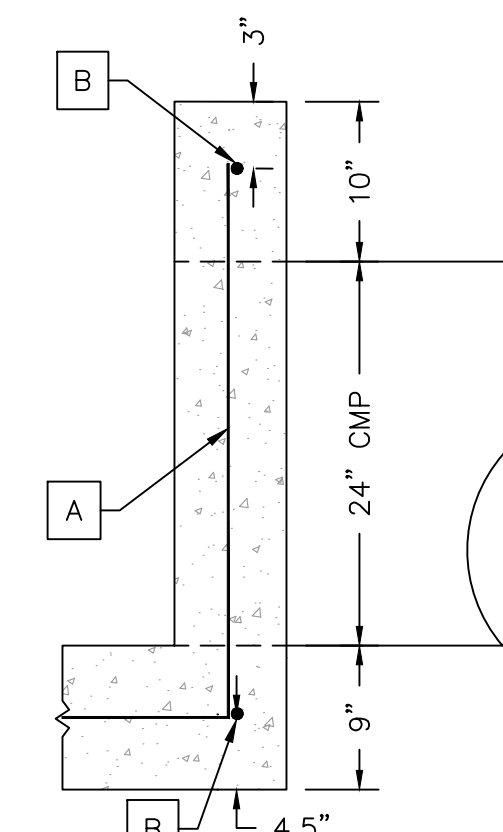

SECTION VIEW

4 CAST-IN-PLACE CHANNEL B HEADWALL
C6.3 NOT TO SCALE

KEY

- A. CONTINUOUS #4 REBAR BENT 90° FOR VERTICAL TO HORIZONTAL TRANSITION
 - B. #4 REBAR AT TOP OF HEADWALL AND IN CENTER OF FLOOR SLAB
 - C. #4 REBAR AT 12" ON CENTER EACH WAY
- * REBAR TO BE BENT 90° FOR HORIZONTAL TO VERTICAL TRANSITION

NOTES

1. CAST-IN-PLACE STRUCTURES SHALL CONFORM TO SECTION 609 - MINOR STRUCTURES, OF THE CURRENT ITD STANDARD SPECIFICATIONS FOR HIGHWAY CONSTRUCTION.
2. METAL REINFORCEMENT SHALL BE NO. 4 BARS. ALL REINFORCEMENT SHALL HAVE A MINIMUM CONCRETE COVER OF 3".
3. ALL EDGES TO HAVE $\frac{3}{8}$ " CHAMFER OR TOOLED EDGES.
4. ALL PIPE CULVERTS WITH A CONCRETE HEADWALL SHALL HAVE THE INLET HEADWALLS BEVELED. USE ENTRANCE LOSS COEFFICIENT $K_e=0.2$ FOR BEVELED ENTRANCES.

DATE: 9/26/2024	REVISIONS:
	CULVERT EXTENSION STRUCTURES MODIFIED
	09/26/2024

PROJECT NAME	SH-33 MULTI-MODAL PATHWAY TETON COUNTY, IDAHO COUNTY CULVERT EXTENSION DETAILS
SHEET #	C6.3